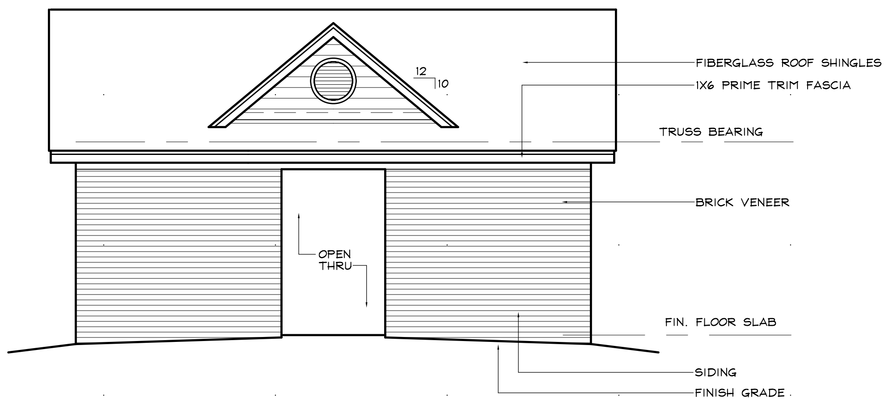

1 GAZEBO FRONT ELEVATION

SCALE: 1/4" = 1'-0" ELEX-G

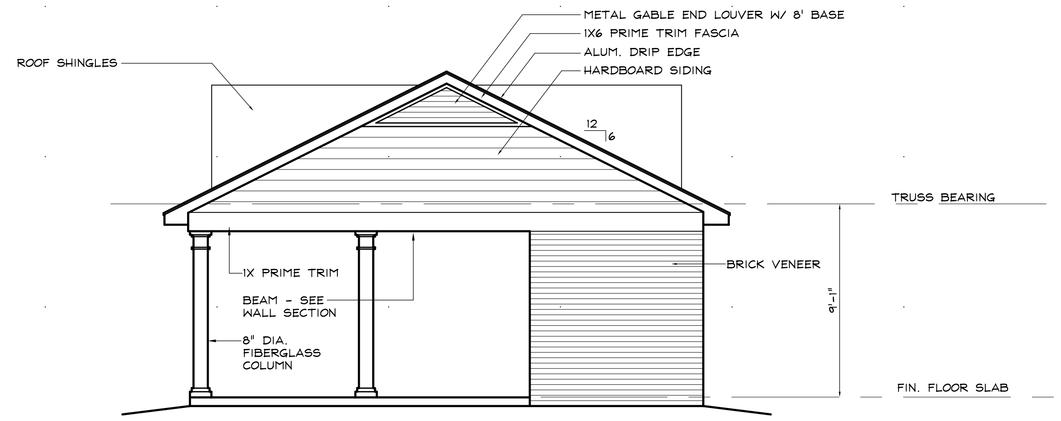

2 GAZEBO TYP. SIDE ELEVATION

SCALE: 1/4" = 1'-0" ELEX-G

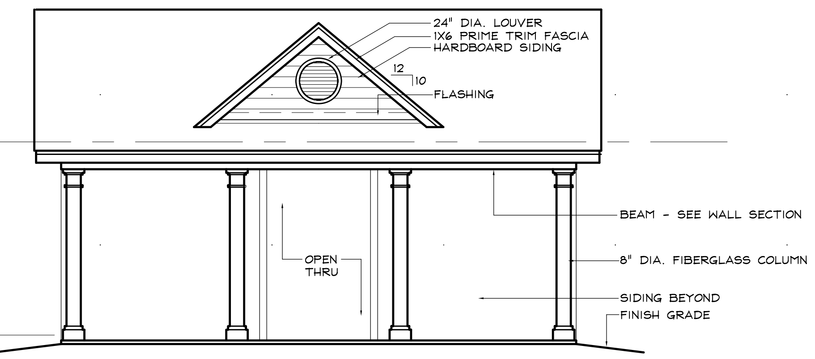

3 GAZEBO REAR ELEVATION

SCALE: 1/4" = 1'-0" ELEX-G

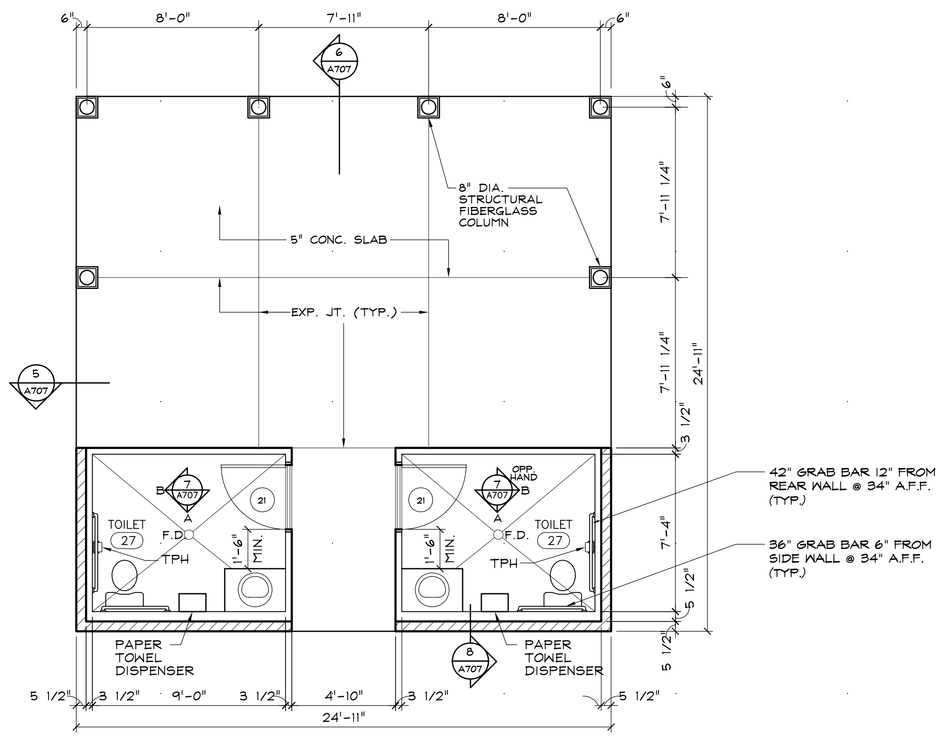

4 FLOOR PLAN

SCALE: 1/4" = 1'-0" ABP01-G

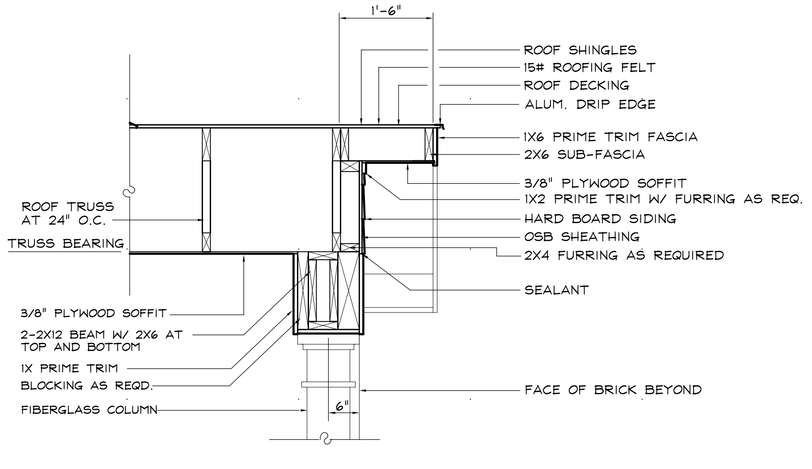

5 SECTION

SCALE: 3/4" = 1'-0" WS-002

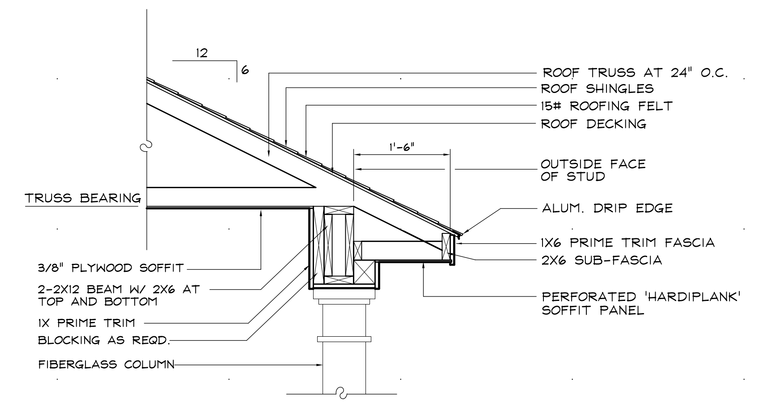

6 SECTION

SCALE: 3/4" = 1'-0" WS-003

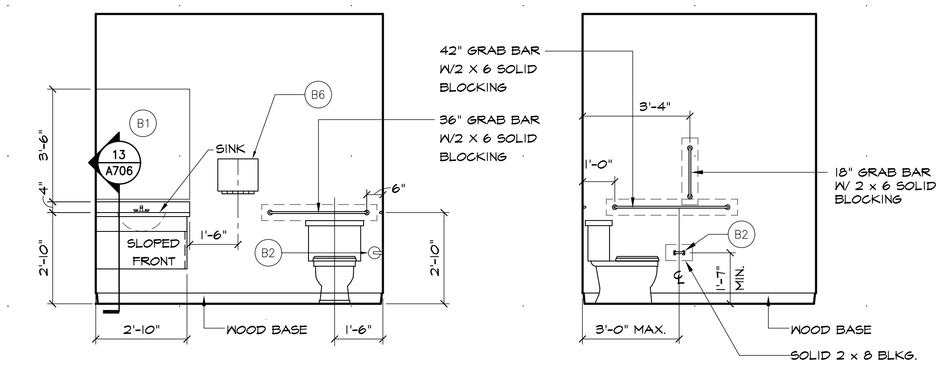

ELEVATION 'A' ELEVATION 'B'

7 TOILET ROOM ELEVATIONS

SCALE: 3/8" = 1'-0" ELIN-01

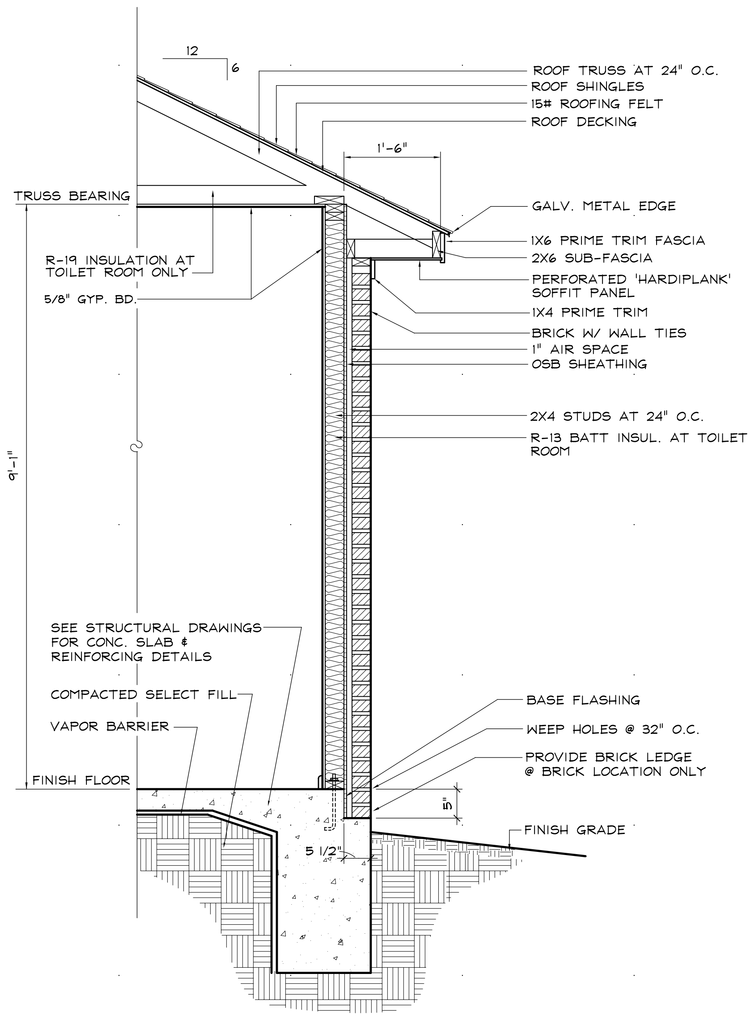

8 WALL SECTION

SCALE: 3/4" = 1'-0" WS-001

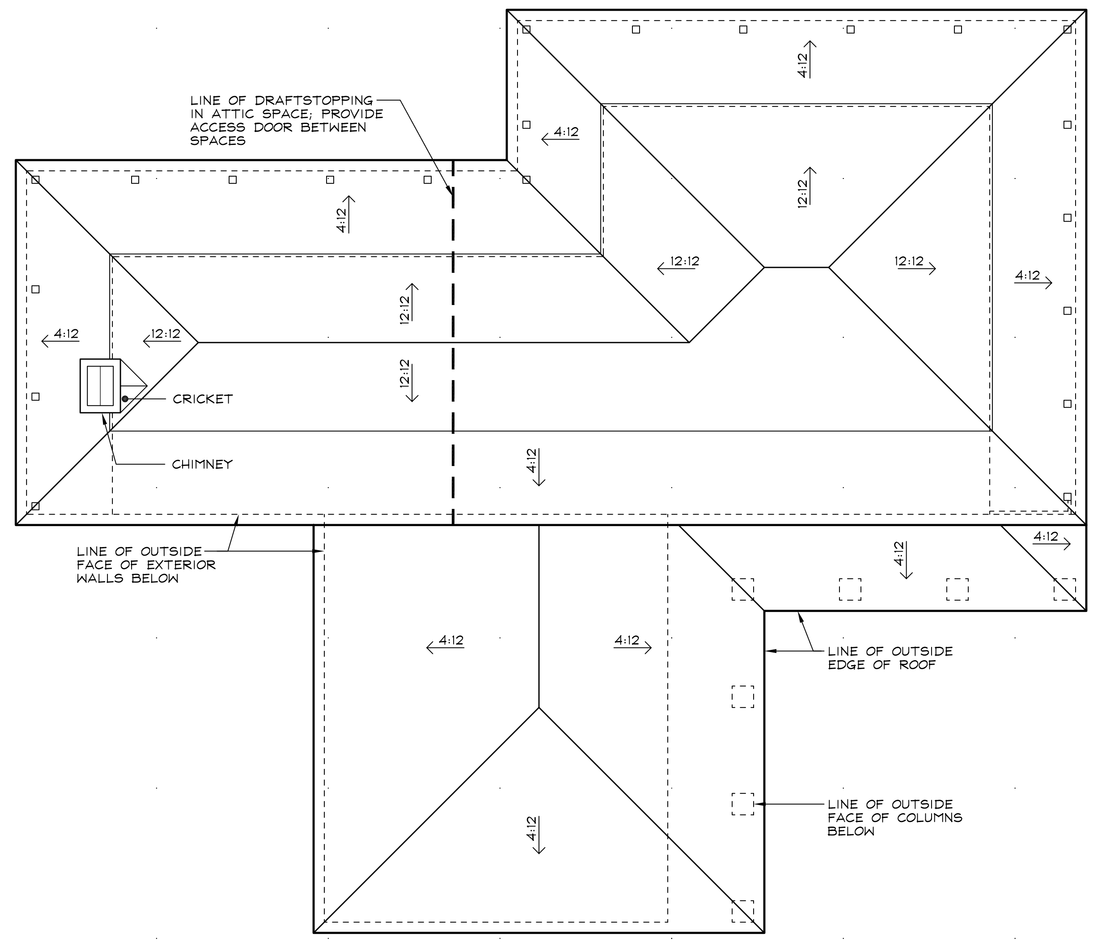

9 ROOF PLAN - CLUBHOUSE

SCALE: 1/8" = 1'-0" ABPRF

STEPHEN G. HILL ARCHITECT
454 BROOKRIDGE CIRCLE
CORDOVA, TN 38018
901-578-3400 FAX 901-578-3450
steve@sgharchitect.com

SEAL

CROSSWINDS

HAMMOND, LA

PROGRESS SET
NOT FOR CONSTRUCTION

KEYED BATH ACCESSORIES

B1	MIRROR
B2	TOILET PAPER DISPENSER
B3	TOWEL BAR - 24"
B4	TOWEL BAR - 30"
B5	SHOWER CURTAIN ROD
B6	PAPER TOWEL DISPENSER

REVISIONS

DO NOT SCALE DRAWINGS. FOLLOW GIVEN DIMENSIONS ONLY. IF NOT SHOWN, VERIFY CORRECT DIMENSIONS WITH ARCHITECT. CONTRACTOR IS RESPONSIBLE FOR CHECKING ALL DIMENSIONS AND VERIFYING CONDITIONS AT JOBSITE. NOTIFY ARCHITECT IMMEDIATELY OF CONFLICTS BETWEEN GIVEN DIMENSIONS AND CONDITIONS AT JOBSITE.

ROOF PLAN - CLUBHOUSE
GAZEBO PLAN, ELEVATIONS AND DETAILS

DRAWN CS
CHECKED SGH

DATE 10-26-09
PROJECT 08112.13
SHEET A707

© 2009 STEPHEN G. HILL ARCHITECT
THIS DOCUMENT CONSTITUTES ORIGINAL AND UNPUBLISHED WORK OF THE ARCHITECT AND SHALL NOT BE REPRODUCED OR USED BY OTHERS WITHOUT WRITTEN CONSENT OF THE ARCHITECT.