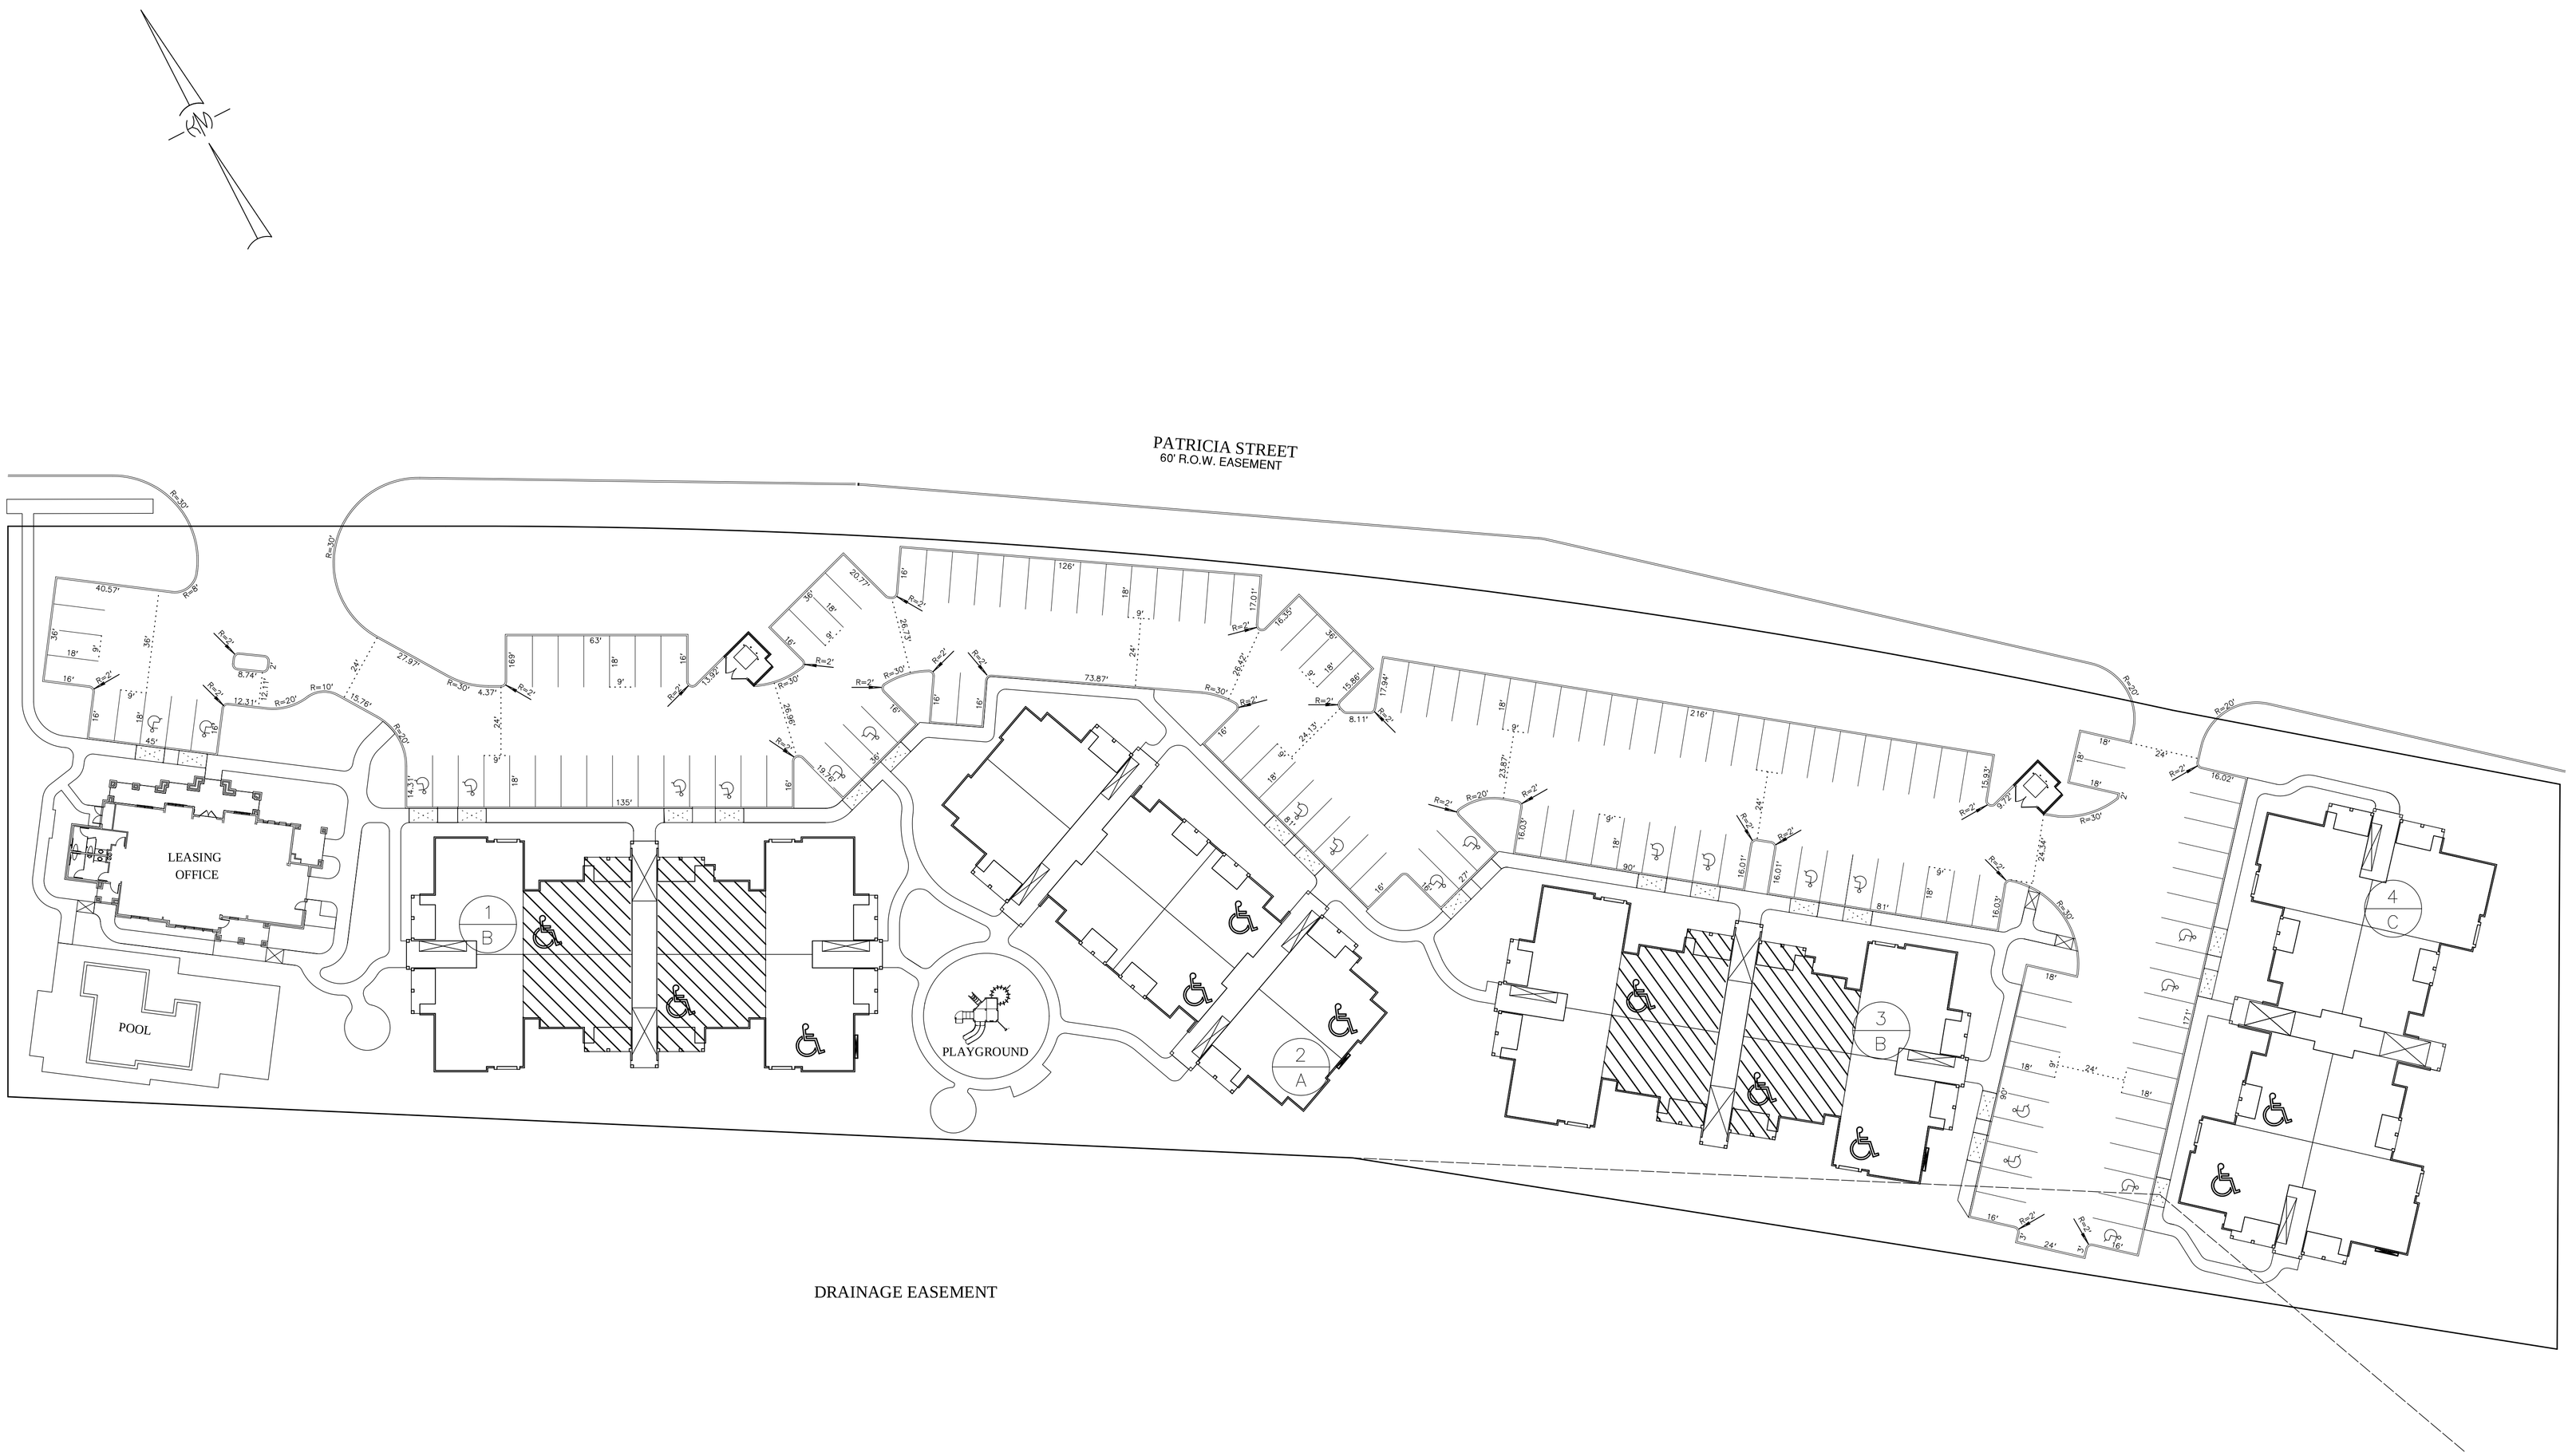

NOTES:

1. ALL DIMENSIONS SHOWN ARE MEASURED ON THE INSIDE OF THE 6" CONCRETE CURB

GEOMETRIC PLAN

KELLY McHUGH & ASSOCIATES, INC.
CIVIL ENGINEERS & LAND SURVEYORS
845 GALVEZ ST., MANDEVILLE, LA.
PHONE 985-626-5611 FAX 985-626-5033

SCALE: 1" = 30' | DATE: 02-25-10
DRAWN: DRJ | JOB NO.: 08-193

THE WOODLANDS

APARTMENTS IN ST. BERNARD PARISH, LOUISIANA for
PROVIDENT REALTY ADVISORS

BEELER GUEST OWENS ARCHITECTS, INC.
4245 N. CENTRAL EXPRESSWAY SUITE 300 DALLAS, TEXAS 75205 (214) 520-8878

DATE
01-30-09

PROJECT
08174

SHEET NUMBER
C.1

COPYRIGHT © Beeler Guest Owens Architects, Inc. ALL RIGHTS RESERVED