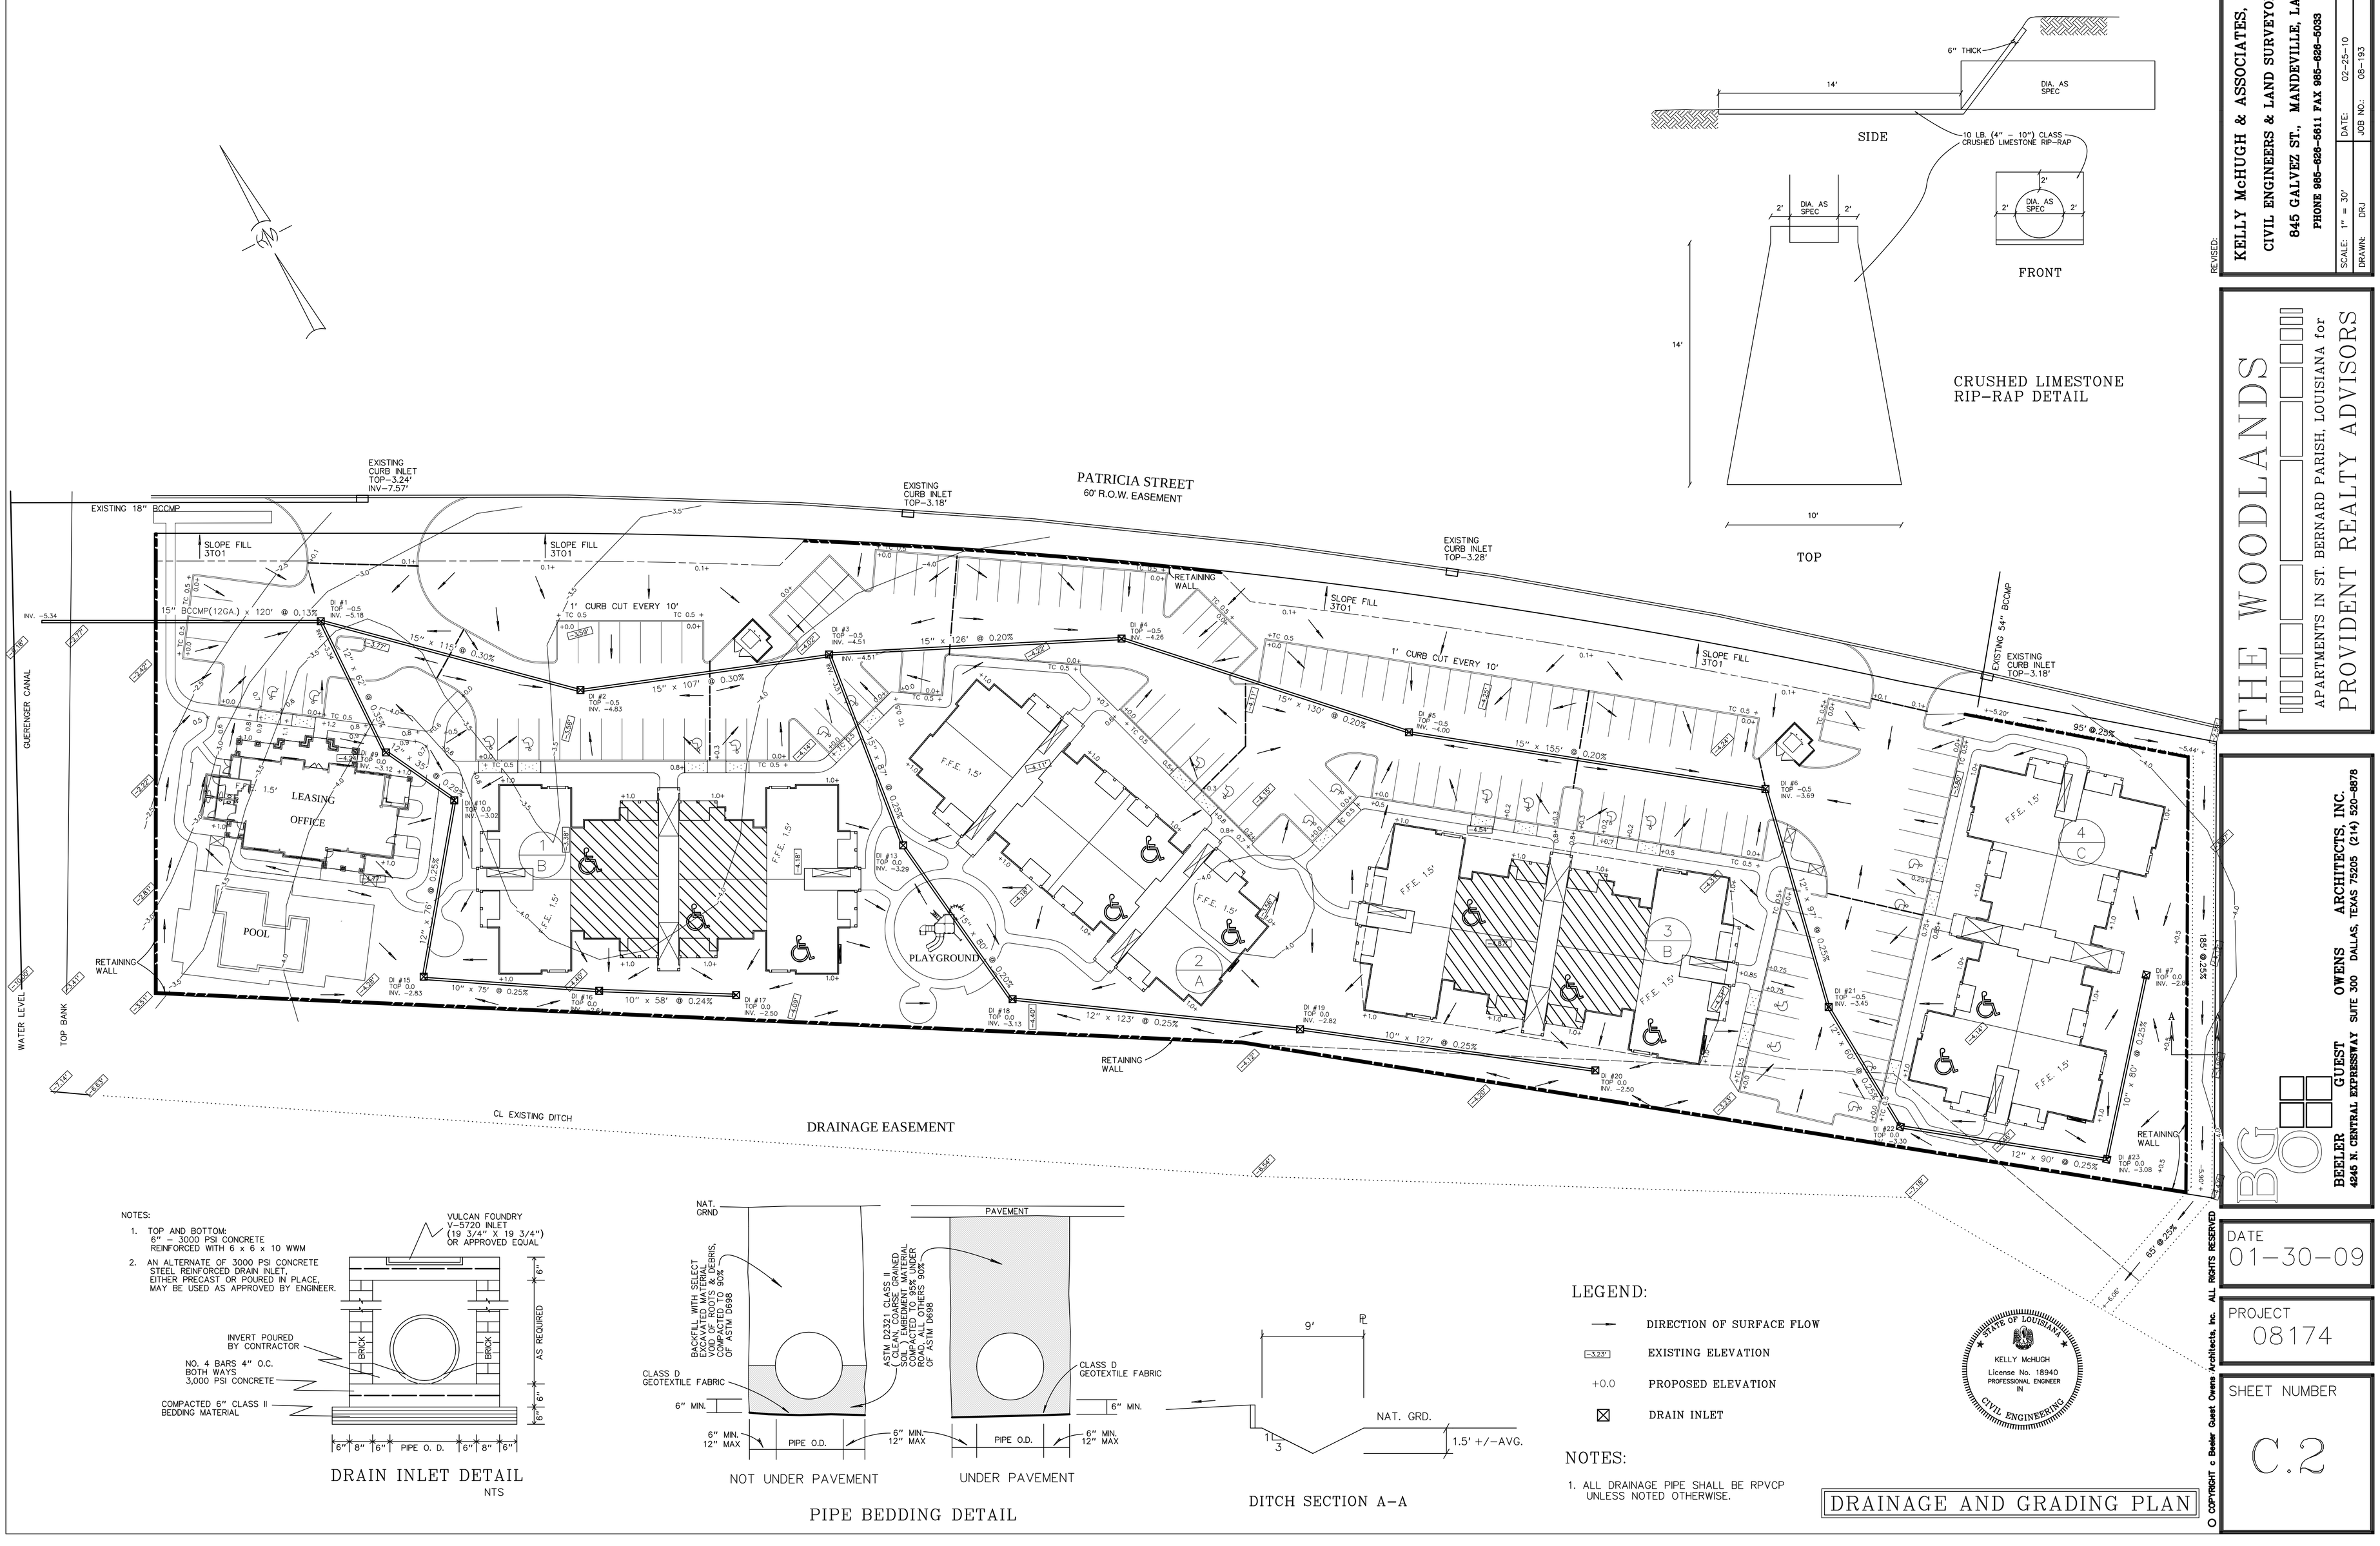

CRUSHED LIMESTONE RIP-RAP DETAIL

DRAIN INLET DETAIL
NTS

PIPE BEDDING DETAIL

DITCH SECTION A-A

LEGEND:

- DIRECTION OF SURFACE FLOW
- -3.23' EXISTING ELEVATION
- +0.0 PROPOSED ELEVATION
- DRAIN INLET

NOTES:

1. ALL DRAINAGE PIPE SHALL BE RPVCP UNLESS NOTED OTHERWISE.

STATE OF LOUISIANA
KELLY McHUGH
License No. 18940
PROFESSIONAL ENGINEER
IN
CIVIL ENGINEERING

DRAINAGE AND GRADING PLAN

REVISED:

KELLY McHUGH & ASSOCIATES, INC.
CIVIL ENGINEERS & LAND SURVEYORS
845 GALVEZ ST., MANDEVILLE, LA.
PHONE 985-626-5611 FAX 985-626-5033

SCALE: 1" = 30'	DATE: 02-25-10
DRAWN: DRJ	JOB NO.: 08-193

THE WOODLANDS
APARTMENTS IN ST. BERNARD PARISH, LOUISIANA for
PROVIDENT REALTY ADVISORS

BEELER GUEST OWENS ARCHITECTS, INC.
4245 N. CENTRAL EXPRESSWAY SUITE 300 DALLAS, TEXAS 75205 (214) 520-8878

DATE
01-30-09

PROJECT
08174

SHEET NUMBER
C.2

© COPYRIGHT c Beeler Guest Owens Architects, Inc. ALL RIGHTS RESERVED