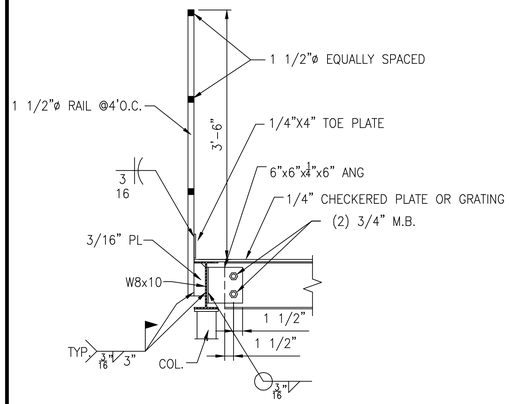

DETAIL 1 — 1 / S-4
SCALE: 1"=1'-0"

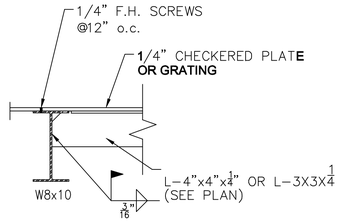

DETAIL 2 — 2 / S-4
SCALE: 1-1/2"=1'-0"

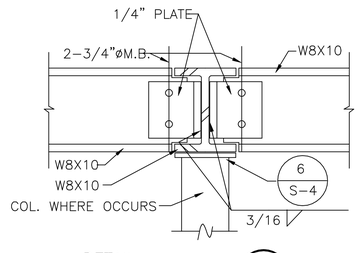

DETAIL — 3 / S-4
SCALE: N.T.S

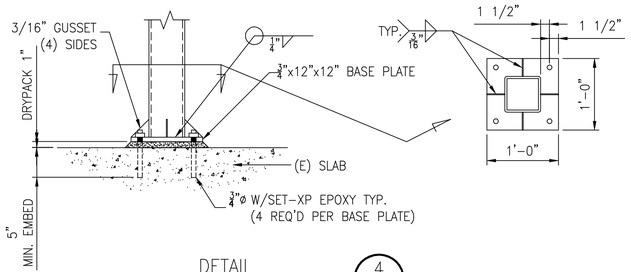

DETAIL — 4 / S-4
SCALE: N.T.S
(TYP.)

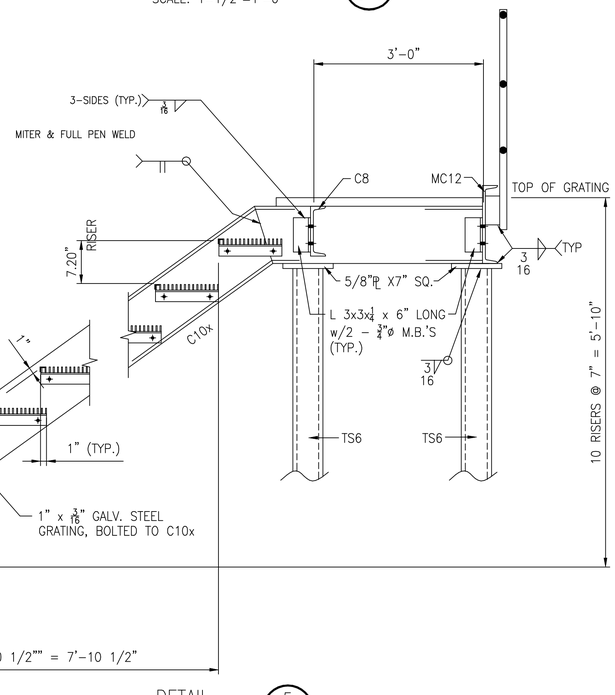

DETAIL — 5 / REF S-4

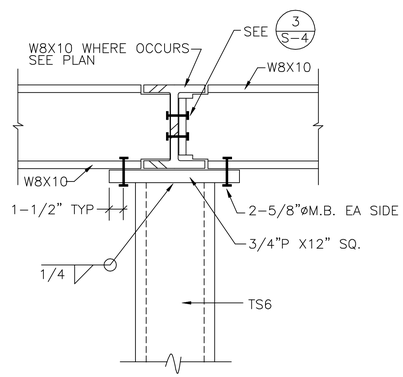

DETAIL — 6 / S-4
SCALE: N.T.S

REVISIONS					
NUMBER	DATE	INITIALS	LOCATION	DESCRIPTION	APPROVED
1		MGP			

REFERENCES
FILE NAME E818-s4.dwg

SCALE NONE	DATE
DESIGNER	
ASSISTANT	
DRAWN BY MGP	
CHECKED BY ML	
LAST UPDATE MGP	

APPROVED	DATE
OWNER	

COVINGTON PLATFORM
—
DETAIL

PBL ENGINEERING, INC. IRVINE, CA. 92612 (949) 440-3221
ENGINEERING, DESIGN, AND MANAGEMENT

DRAWING NUMBER
PRJ# 818-S4-0