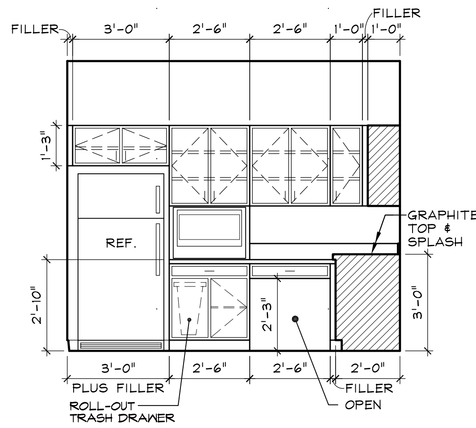

1 KITCHEN ELEV.

SCALE: 3/8" = 1'-0" ELIN-RECKIT

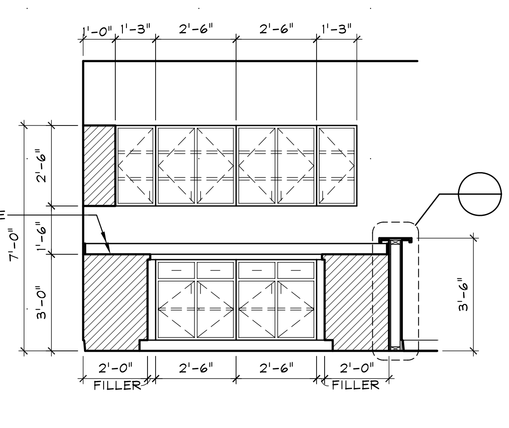

2 KITCHEN ELEV.

SCALE: 3/8" = 1'-0" ELIN-RECKIT

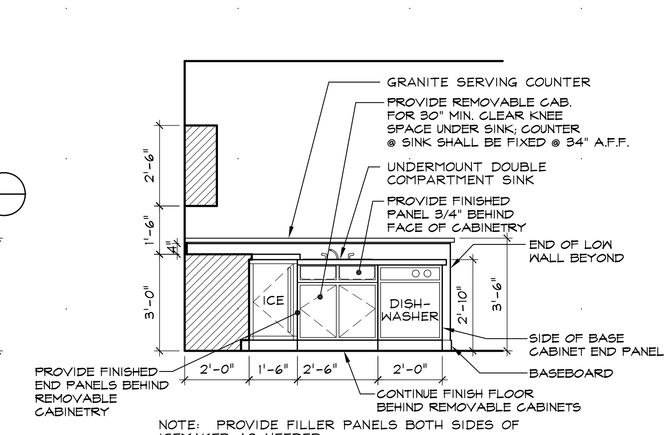

NOTE: PROVIDE FILLER PANELS BOTH SIDES OF ICEMAKER AS NEEDED.

3 KITCHEN ELEV.

SCALE: 3/8" = 1'-0" ELIN-RECKIT

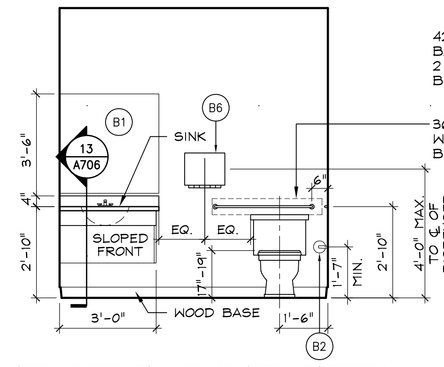

NOTE: MIRROR SHALL BE MOUNTED WITH BOTTOM EDGE OF REFLECTIVE SURFACE 40" A.F.F. MAX.

4 BATH ELEV.

SCALE: 3/8" = 1'-0" ELIN-RR

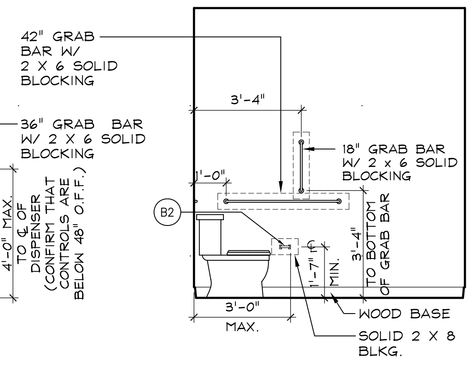

5 BATH ELEV.

SCALE: 3/8" = 1'-0" ELIN-RR

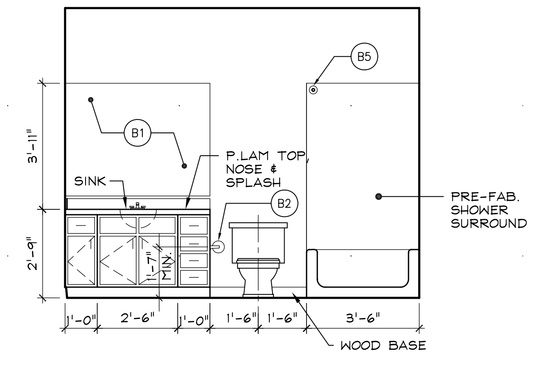

6 BATH ELEV.

SCALE: 3/8" = 1'-0" ELIN-BATH1

7 BATH ELEV.

SCALE: 3/8" = 1'-0" ELIN-BATH2

8 BATH ELEV.

SCALE: 3/8" = 1'-0" ELIN-BATH2

9 KITCHEN ELEV.

SCALE: 3/8" = 1'-0" ELIN-KIT1

10 KITCHEN ELEV.

SCALE: 3/8" = 1'-0" ELIN-KIT1

11 KITCHEN ELEV.

SCALE: 3/8" = 1'-0" ELIN-KIT2

12 KITCHEN ELEV.

SCALE: 3/8" = 1'-0" ELIN-KIT2

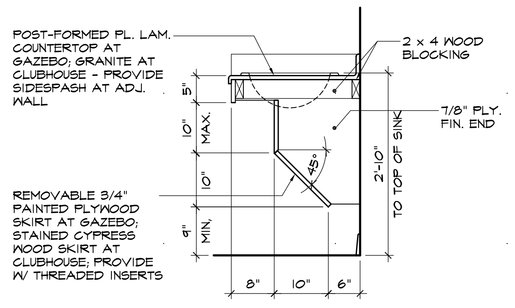

13 VANITY SECTION

SCALE: 3/4" = 1'-0" ELIN-1

14 RECEPT. DK. ELEV.

SCALE: 3/8" = 1'-0"

15 RECEPT. DK. ELEV.

SCALE: 3/8" = 1'-0"

16 RECEPT. DK. ELEV.

SCALE: 3/8" = 1'-0"

17 RECEPT. DK. ELEV.

SCALE: 3/8" = 1'-0"

18 RECEPT. DK. ELEV.

SCALE: 3/8" = 1'-0"

19 RECEPT. DK. ELEV.

SCALE: 3/8" = 1'-0"

20 RECEPT. DK. ELEV.

SCALE: 3/8" = 1'-0"

21 BRACKET DTL.

SCALE: 3/8" = 1'-0"

22 BRACKET DTL.

SCALE: 3/8" = 1'-0"

23 BRACKET DTL.

SCALE: 3/8" = 1'-0"

STEPHEN G. HILL ARCHITECT
454 BROOKRIDGE CIRCLE
CORDOVA, TN 38018
901-578-3400 FAX 901-578-3450
steve@sgharchitect.com

SEAL

CROSSWINDS

HAMMOND, LA

GENERAL NOTES:

1. ALL DIMENSIONS ON INTERIOR ELEVATIONS ARE TO FINISHED FACE OF WALL, U.N.O.

PROGRESS SET
NOT FOR CONSTRUCTION

KEYED BATH ACCESSORIES

- B1 MIRROR
- B2 TOILET PAPER DISPENSER
- B3 TOWEL BAR - 24"
- B4 TOWEL BAR - 30"
- B5 SHOWER CURTAIN ROD
- B6 PAPER TOWEL DISPENSER

REVISIONS

DO NOT SCALE DRAWINGS.
FOLLOW GIVEN DIMENSIONS ONLY. IF NOT SHOWN, VERIFY CORRECT DIMENSIONS WITH ARCHITECT. CONTRACTOR IS RESPONSIBLE FOR CHECKING ALL DIMENSIONS AND VERIFYING CONDITIONS AT JOBSITE. NOTIFY ARCHITECT IMMEDIATELY OF CONFLICTS BETWEEN GIVEN DIMENSIONS AND CONDITIONS AT JOBSITE.

INTERIOR ELEVATIONS,
RECEPTION DESK DETAILS
CLUBHOUSE

DRAWN CS
CHECKED SGH

DATE 10-26-09
PROJECT 08112.13
SHEET A706

© 2009 STEPHEN G. HILL ARCHITECT
THIS DOCUMENT CONSTITUTES ORIGINAL AND UNPUBLISHED WORK OF THE ARCHITECT AND SHALL NOT BE REPRODUCED OR USED BY OTHERS WITHOUT WRITTEN CONSENT OF THE ARCHITECT.