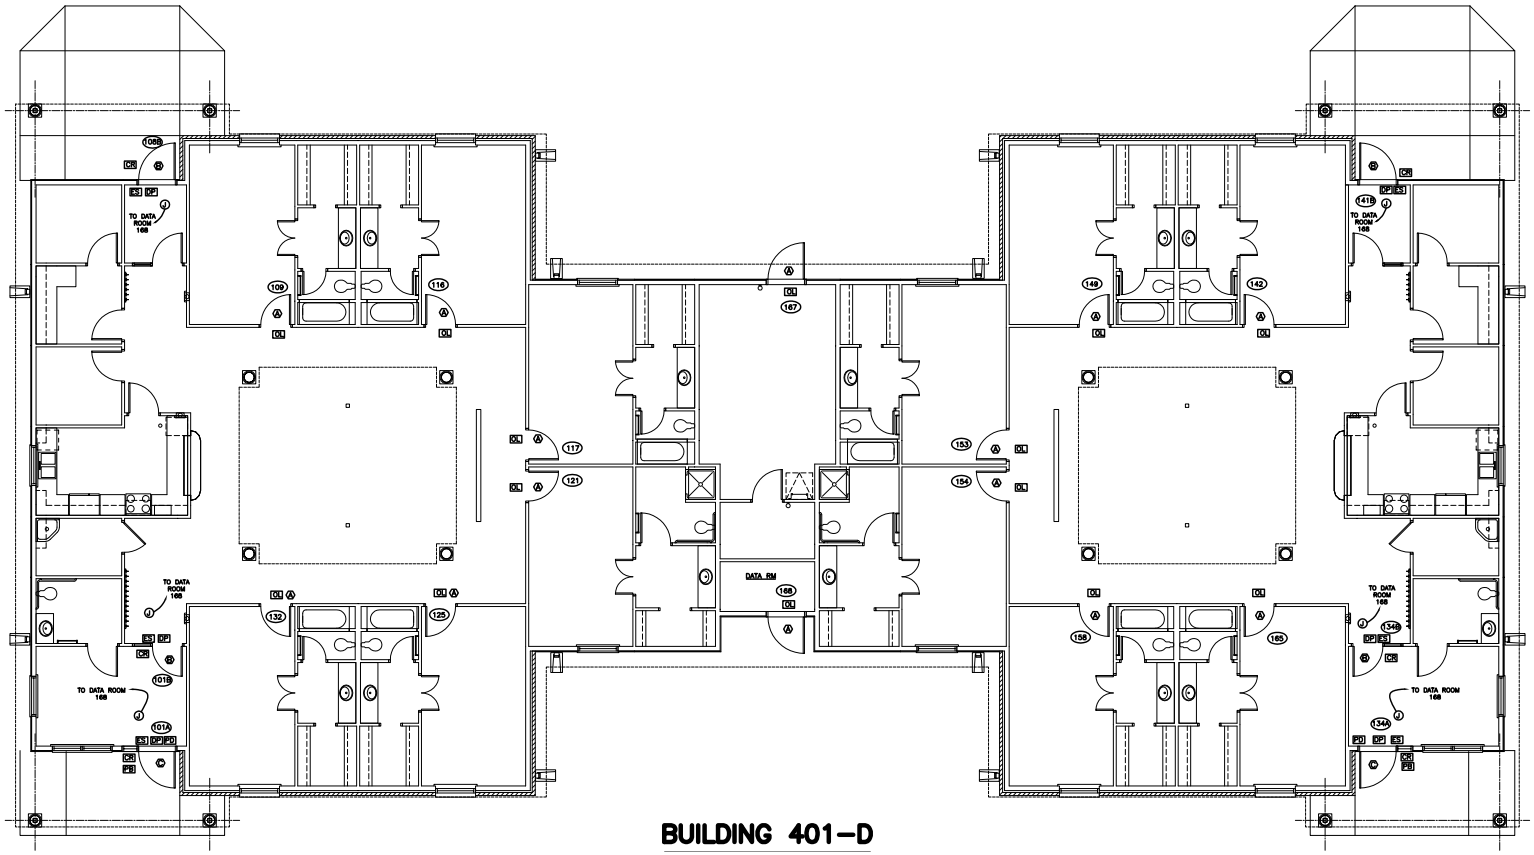

BUILDING 401-D

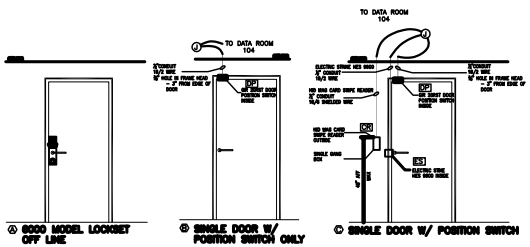

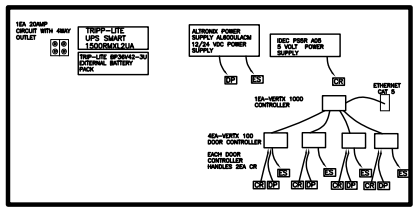

BLDG 401D-RM 168
EQUIPMENT ELEVATION

BUILDING D

101A – READER/SENSOR
101B – READER/SENSOR
108A – READER/SENSOR
108B – READER/SENSOR
134A – READER/SENSOR
134B – READER/SENSOR
141A – READER/SENSOR
141B – READER/SENSOR

ACCESS CONTROL SYMBOL LEGEND

OL = OFF LINE DOORS WITH PERSONA MDL VPC-6055
CR = MAG Stripe Card Reader HID MAG STRIE READER WP6445
PB = PUSH BUTTON (BY OTHERS)
PD = POWER DOOR OPERATOR (BY OTHERS)
ES = ELECTRIC STRIKE H.E.S. 9600
EL = ELECTRIC RELEASE LEVER – SECURITECH # EDT02D D13 V1A 630 RHR
EH = ELECTRIC HENGE – MCKINNEY #TA2714CC 4 ½ X 4 ½ 626 – 4 WIRE HINGE
DP = DOOR POSITION SWITCH – GR 20RST (SENSOR)
J = JUNCTION BOX

BLDG 401-D LOCKING PLAN
THE VILLAGE
UNIVERSITY OF SOUTHERN MISSISSIPPI

UNIVERSITY OF SOUTHERN MISSISSIPPI

IDN-Acme Incorporated

SCALE:
FILE:
JOB#1807
DATE:09-21-06
SHEET
A401.D
OF