Exhaust Fan Wiring	JOB Honey Island Elementary	
DRAWING NUMBER EXH5148138-1	SHIP DATE	MODEL **EABDU30HP**

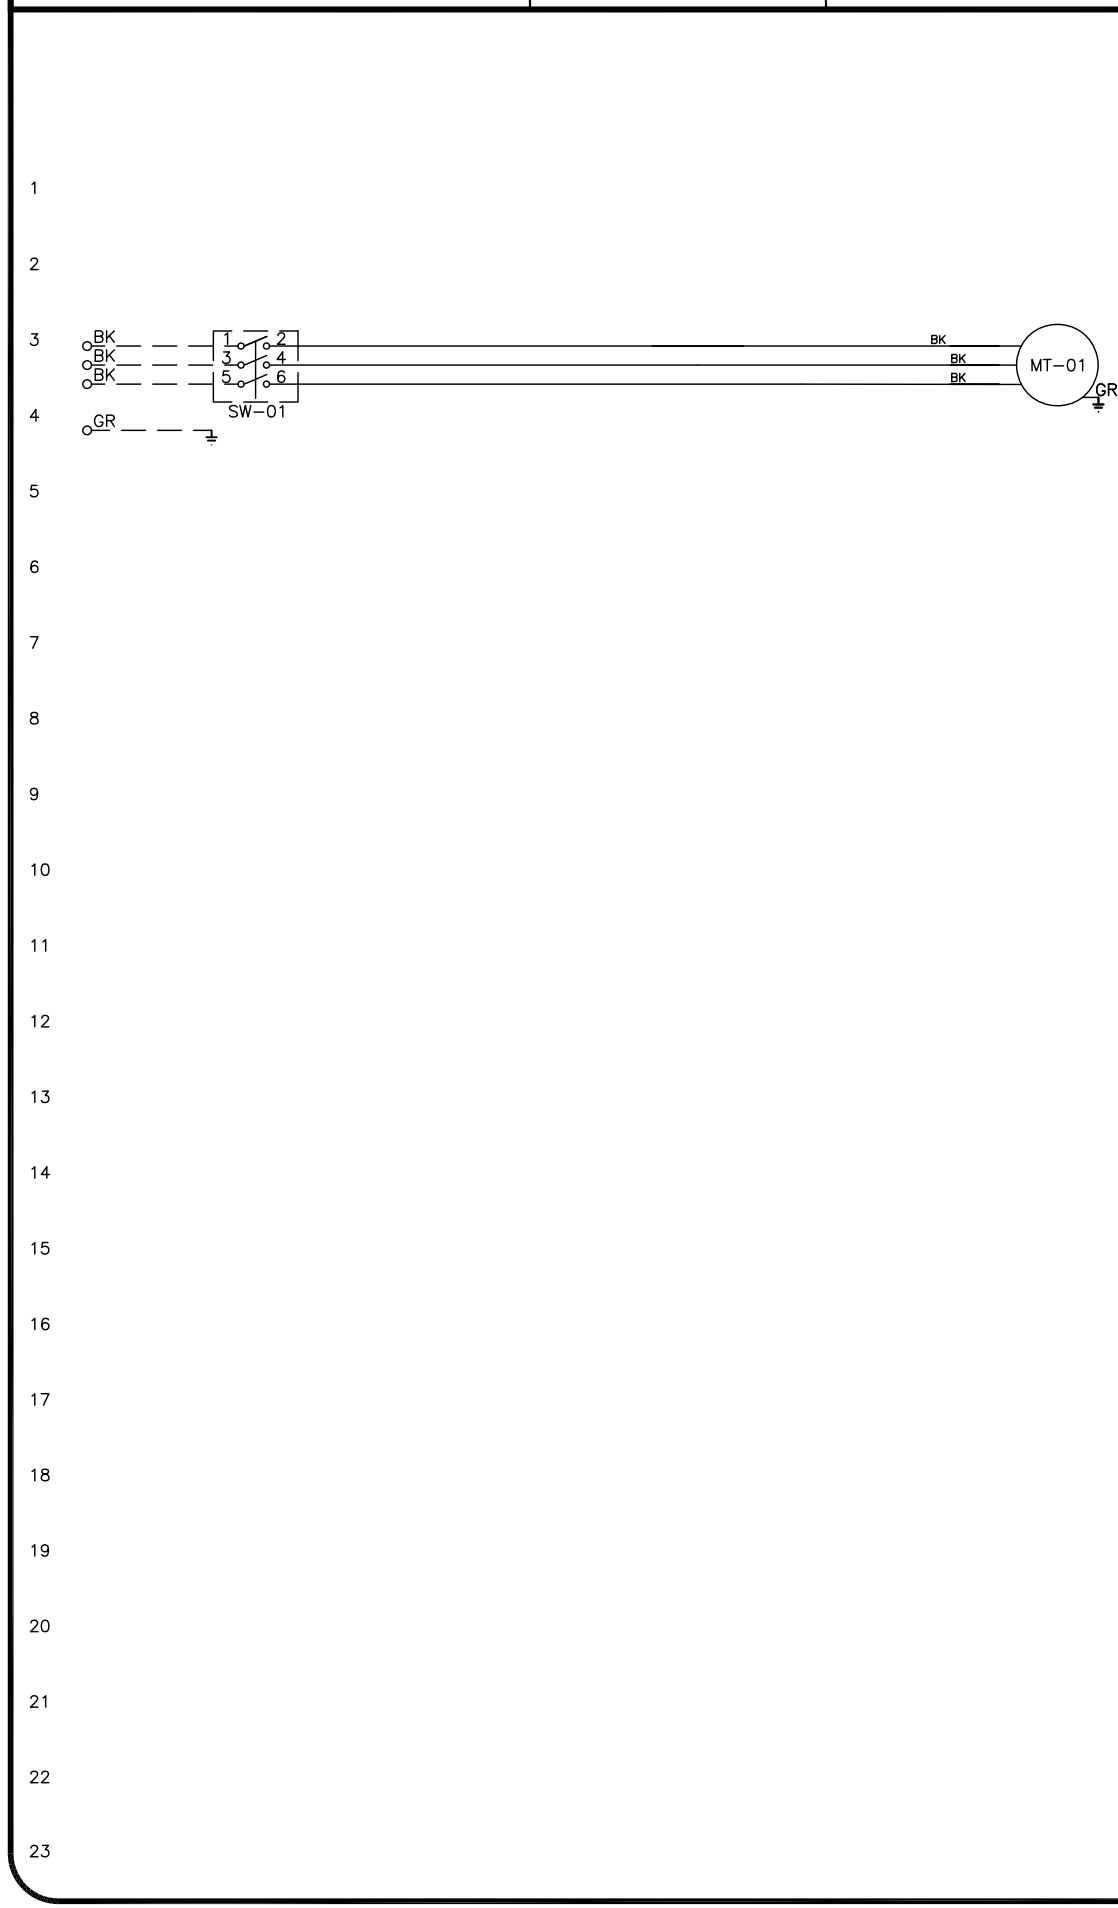

Installed Options

Component Identification

Label	Description	Location
MT-01	Fan Motor	[3]
SW-01	Main disconnect switch	[3]

MOTOR INFO

EXHAUST 3HP-208V-3P-8.7FLA

ELECTRICAL INFORMATION

MOTOR/CTRL MCA: 10.9A
MOTOR/CTRL MOP: 15A

NOTES

DENOTES FIELD WIRING
DENOTES INTERNAL WIRING

WIRE COLOR

BK – BLACK	YW – YELLOW
BL – BLUE	GR – GREEN
BR – BROWN	GY – GRAY
OR – ORANGE	PR – PURPLE
RD – RED	PK – PINK
WH – WHITE	

DAMMON ENGINEERING, INC.
554 Old Spanish Trail Slidell, LA 70458 (985) 649-5832
dammonengineering.com
info@dammonengineering.com
PHONE: 985-649-5832
CHIEF ENGINEER: BRIAN A. MISTICH, P.E.
554 OLD SPANISH TRAIL
SLIDELL, LA 70458

NEW EXHAUST FAN

HONEY ISLAND ELEMENTARY

500 S MILITARY ROAD
SLIDELL, LA 70461

DATE: 11-17-2021	CHECKED BY: BAM
JOB #: 2452	DRAWN BY: CKD

M103

SHEET No: 4 of 6