AirHandler Wiring	JOB Honey Island Elementary	
DRAWING NUMBER A5148138-2	SHIP DATE	MODEL EA-A1-G10

!ATTENTION ELECTRICIAN!
DROP FOR DISCONNECT CONNECTION
IS FACTORY SUPPLIED
CONNECT POWER TO THE DROP

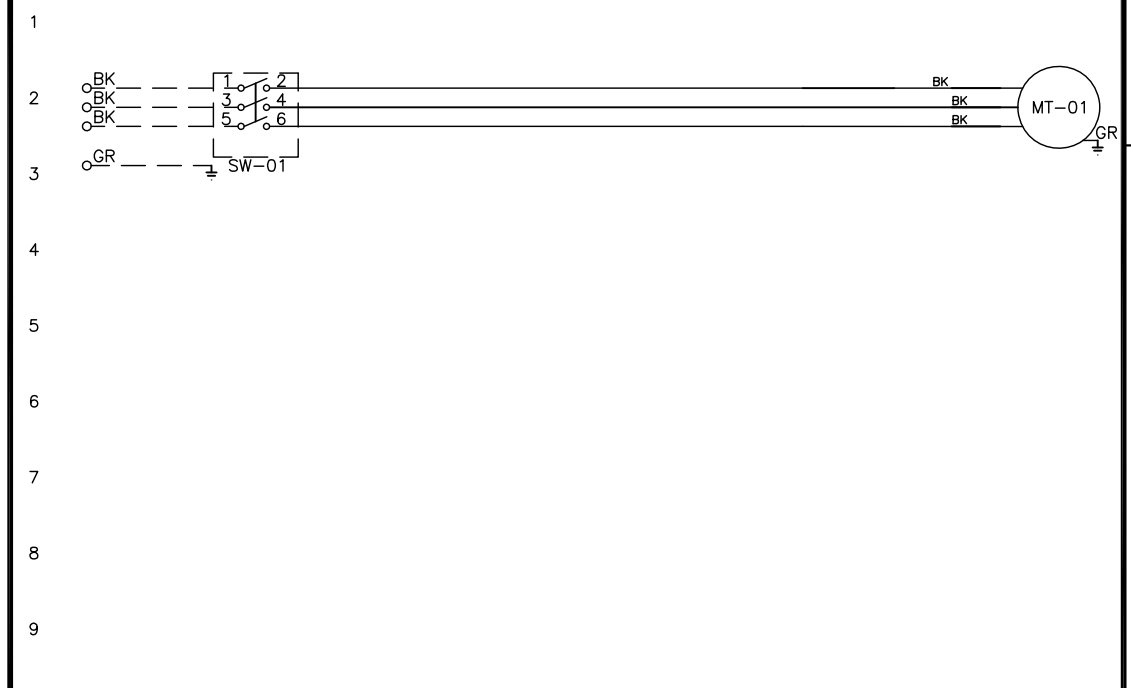

Installed Options

Component Identification

Label	Description	Location
MT-01	Supply motor	[2]
SW-01	Main disconnect switch	[2]

MOTOR INFO

SUPPLY 1.5HP-208V-3P-4.6FLA

ELECTRICAL INFORMATION

MOTOR/CTRL CIRCUIT MCA: 5.8A
MOTOR/CTRL CIRCUIT MOP: 15A

NOTES

DENOTES FIELD WIRING
DENOTES INTERNAL WIRING

WIRE COLOR

BK - BLACK	YW - YELLOW
BL - BLUE	GR - GREEN
BR - BROWN	GY - GRAY
OR - ORANGE	PR - PURPLE
RD - RED	PK - PINK
WH - WHITE	

DAMMON ENGINEERING, INC.
554 Old Spanish Trail Slidell, LA 70458 (985) 649-5832
dammonengineering.com
info@dammonengineering.com
PHONE: 985-649-5832

CHIEF ENGINEER: BRIAN A. MISTICH, P.E.
554 OLD SPANISH TRAIL
SLIDELL, LA 70458

NEW EXHAUST FAN

HONEY ISLAND ELEMENTARY

500 S MILITARY ROAD
SLIDELL, LA 70461

DATE: 11-17-2021	CHECKED BY: BAM
JOB #: 2452	DRAWN BY: CKD

M105

SHEET No: 6 of 6