LEGEND

(red hatch)	DEMO EQUIPMENT AND ELECTRICAL

DEMO NOTES

1. EXISTING CONDUIT AND WIRE IN FLOOR SLAB TO BE REUSED
2. TRACE OUT CONDUIT AND WIRE AND REMOVE BACK TO SOURCE. REMOVE WIRE FROM BREAKER AND LABEL AS SPARE.
3. EXISTING GYM PANEL SHALL BE REPLACED.

DEMO GENERAL NOTES

CUT, PATCH, REPAIR AND TOUCH-UP PAINT IN AREAS WHERE DEMO'D EQUIPMENT HAS BEEN REMOVED. PAINT SHALL MATCH EXISTING SURFACES SURROUNDING THE REMOVED EQUIPMENT.

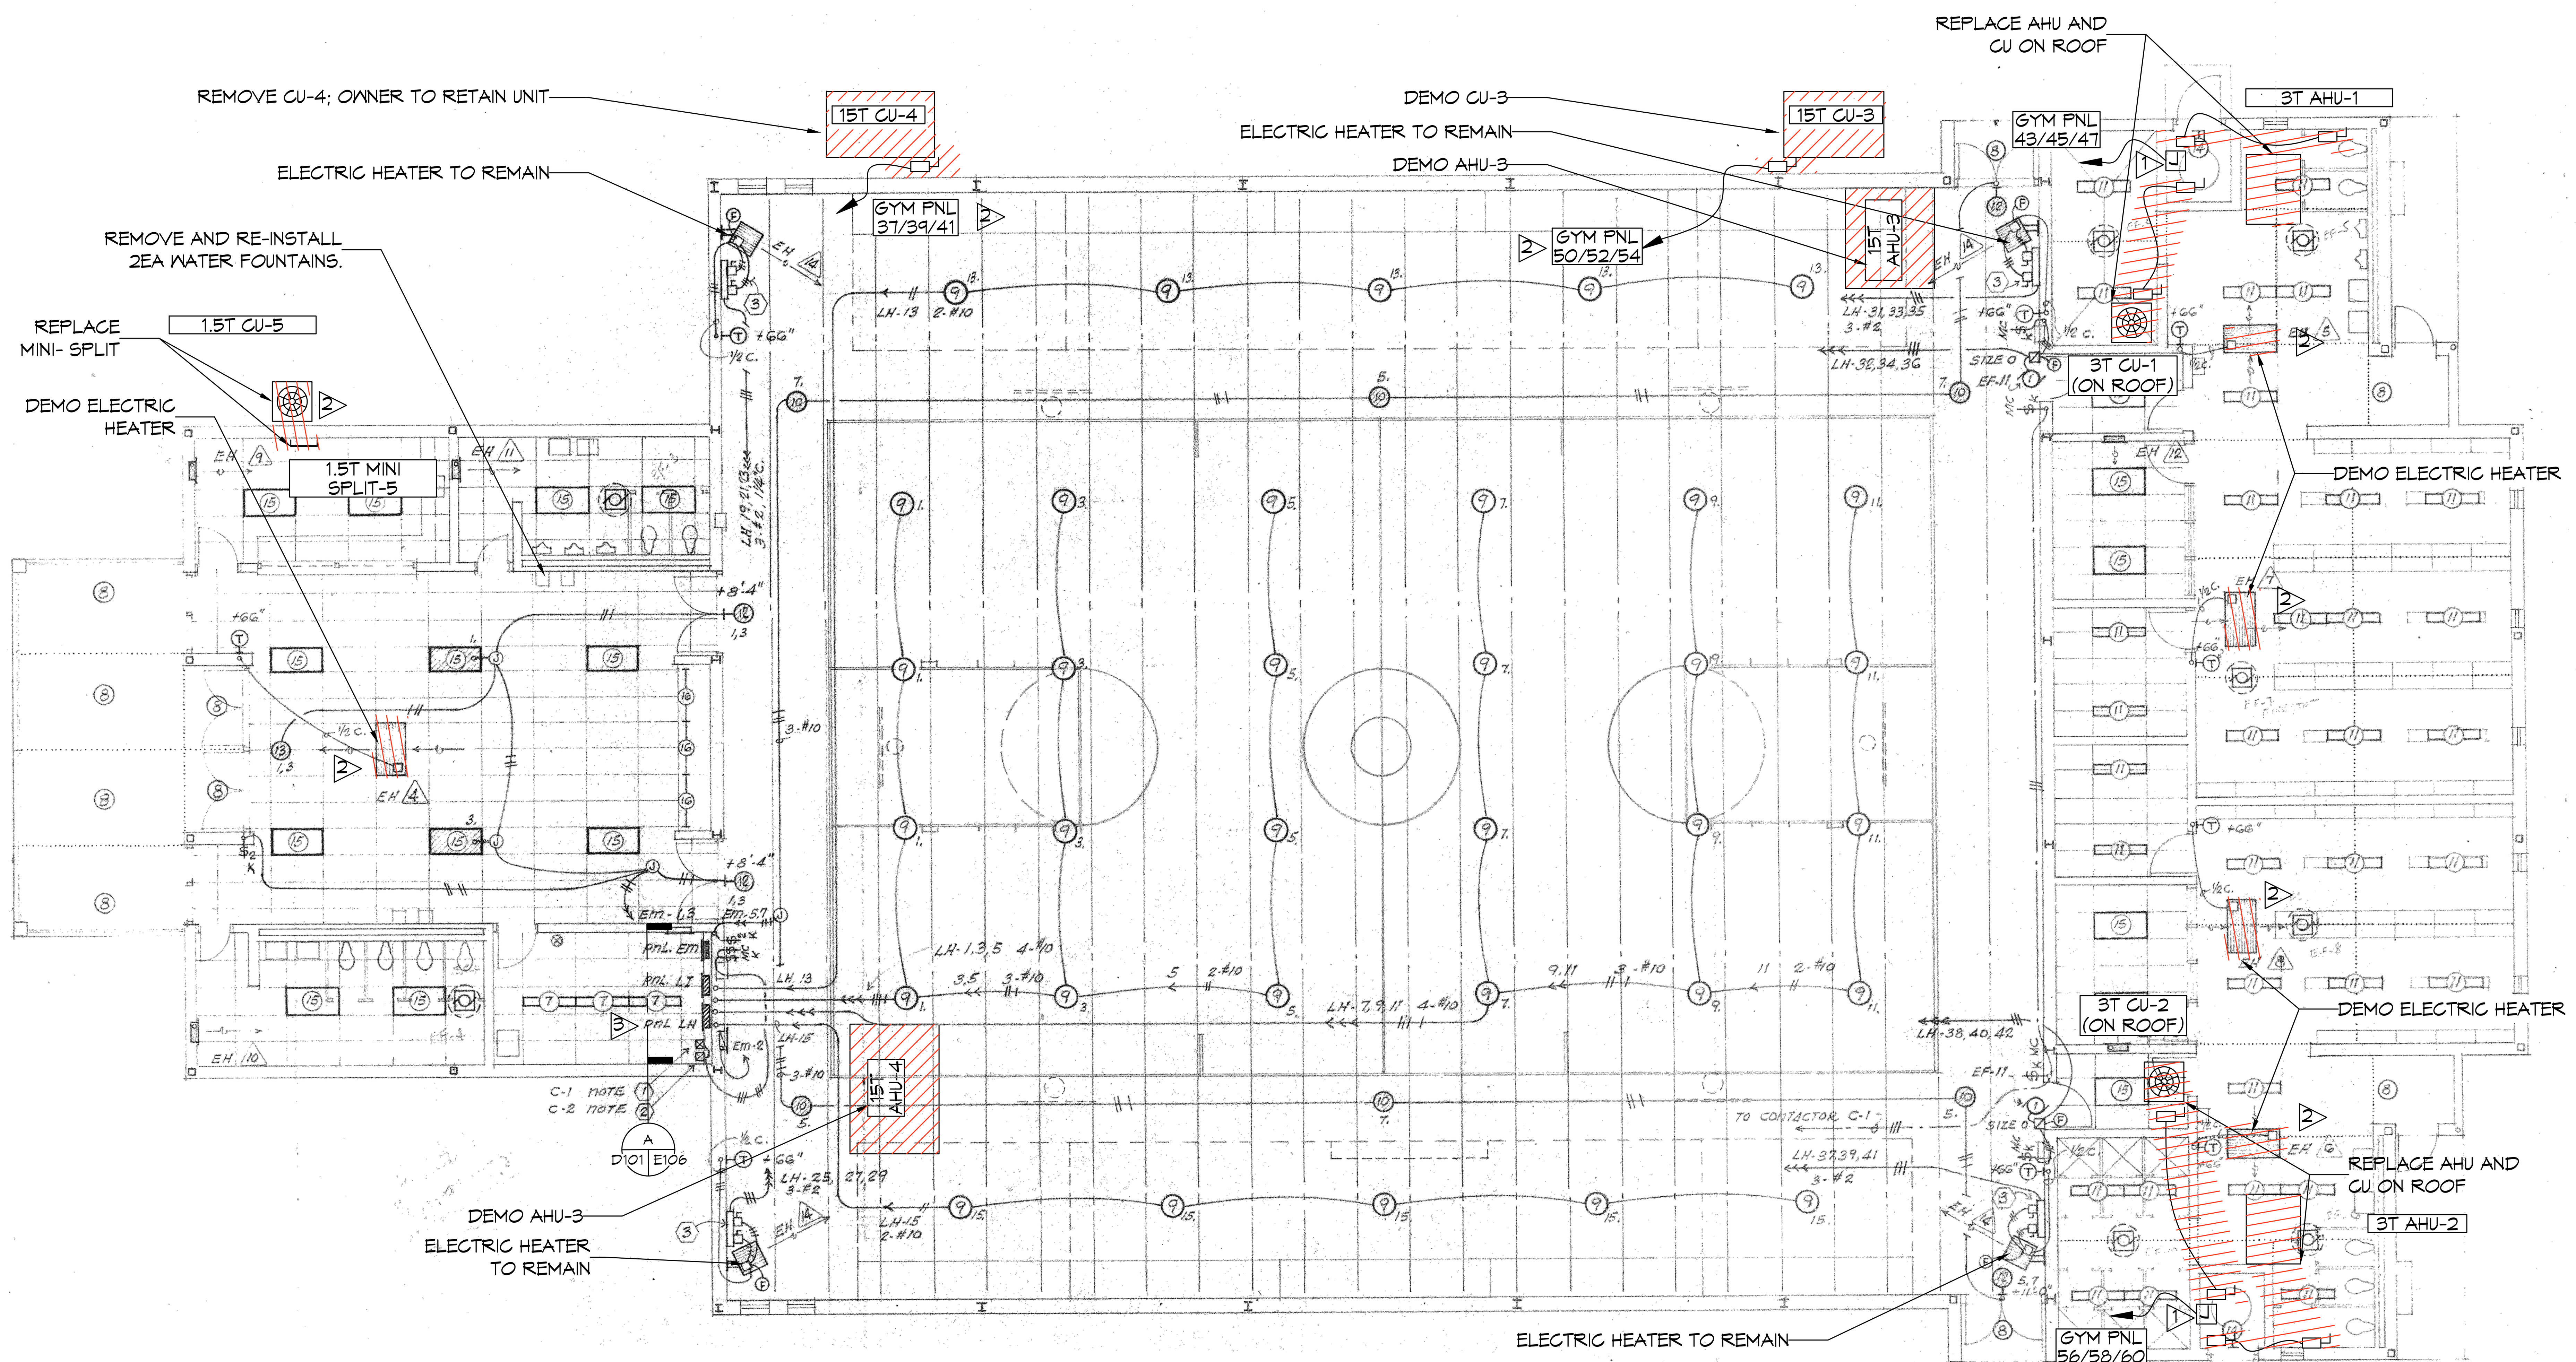

1 DEMO PLAN
SCALE: 1/8" = 1'-0"

DAMMON ENGINEERING, INC.
LOUISIANA & MISSISSIPPI
Chief Engineer: Brian Mistich, PE
554 Old Spanish Trail
Slidell, LA 70458
www.dammonengineering.com
info@dammonengineering.com
PH: 985.649.5832

#	DESCRIPTION	DATE
	REVISIONS	

SEAL: STATE OF LOUISIANA — BRIAN A. MISTICH — License No. 30187 — PROFESSIONAL ENGINEER — 3/21/2022

MECHANICAL RENOVATIONS
BOYET JUNIOR HIGH SCHOOL
59295 Rebel Dr,
Slidell, LA 70461

JOB No:	2468	DATE:	3-7-2023
DRAWN BY:	CKD	CHECKED BY:	BAM

The above drawings and specifications, designs and arrangements represented thereby are and shall remain the property of Dammon Engineering, and no part thereof shall be copied, disclosed to others, or used in connection with any work or project other than the specific project for which the have been prepared and developed without written consent of Dammon Engineering. Visual contact with these drawings or specifications shall constitute conclusive evidence of acceptance of these restrictions.

SHEET TITLE:
DEMO PLAN

DRAWING NUMBER:
D101

SHEET No: 2 of 9