4" CONC. SLAB REINF. W/ 6 x 6 #6 W.W.M. OVER W.P. MEMBRANE AND 4" SAND FILL. SEE ARCH. FOR AREAS WHERE FL. HARDNER IS TO BE USED.

DENOTES BELL DIA. IN INCHES TYP.

DENOTES SHAFT DIA. IN INCHES TYP.

SLOPE SLAB TO DRAINS - SEE ARCH.

4"x8" CURB

W8x35 COL.

TS 4x4x1/4 COL. TYP.

W8x31 COL. TYP. UNLESS NOTED

GB-4 GB-5 GB-6 GB-7 GB-8 GB-9

NOTE: SEE ARCH. FOR ALL WALKS, ETC. NOT SHOWN ON THIS PLAN

1 FOUNDATION PLAN - GYMNASIUM
SCALE: 1/8"=1'-0"

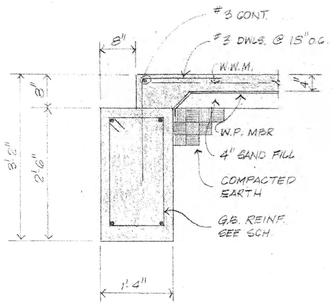

2 SECTION
SCALE: 3/4"=1'-0"
REF: 1-62

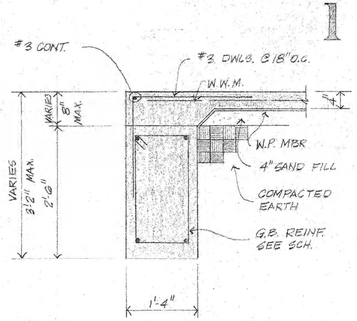

3 SECTION
SCALE: 3/4"=1'-0"
REF: 1-62

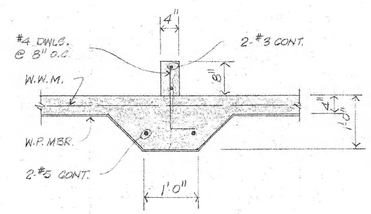

4 SECTION
SCALE: 3/4"=1'-0"
REF: 1-62

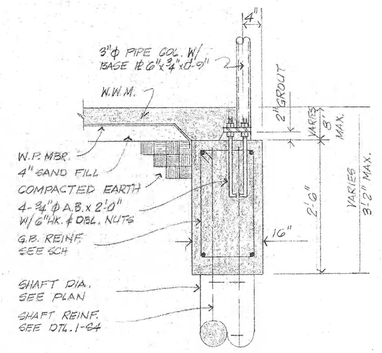

5 SECTION
SCALE: 3/4"=1'-0"
REF: 1-62

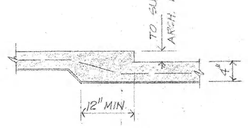

6 TYPICAL SLAB DEPRESSION DETAIL
N.T.S.
SEE ARCH. FOR LOCATION

STATE OF LOUISIANA
R. JACKSON PERRAULT
REG. No. 10617
REGISTERED PROFESSIONAL ENGINEER IN CIVIL ENGINEERING

PERRAULT & PERRAULT
CONSULTING ENGINEERS
BATON ROUGE, LOUISIANA

project no. 6118
drawn
checked
date 2-9-73
revised

HAMILTON, MEYER and ASSOCIATES, INC.
ARCHITECT — and — ENGINEER

GYMNASIUM - FOUNDATION PLAN, FOUNDATION DETAILS

ADDITIONS TO BOYET JUNIOR HIGH SCHOOL
SLIDELL, LOUISIANA
ST. TAMMANY PARISH SCHOOL BOARD, OWNER

sheet no.
S-2
of ___ sheets