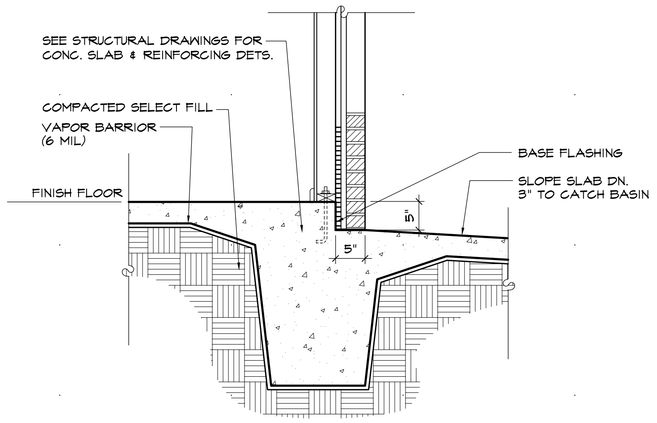

1 SECTION

SCALE: 3/4" = 1'-0" WS-003

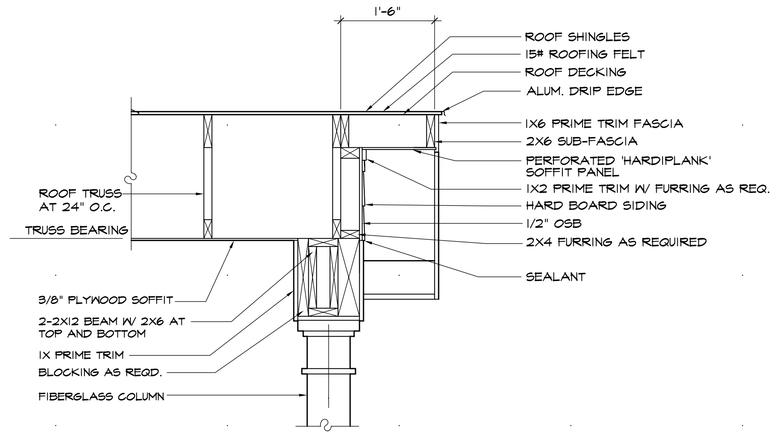

2 SECTION

SCALE: 3/4" = 1'-0" WS-004

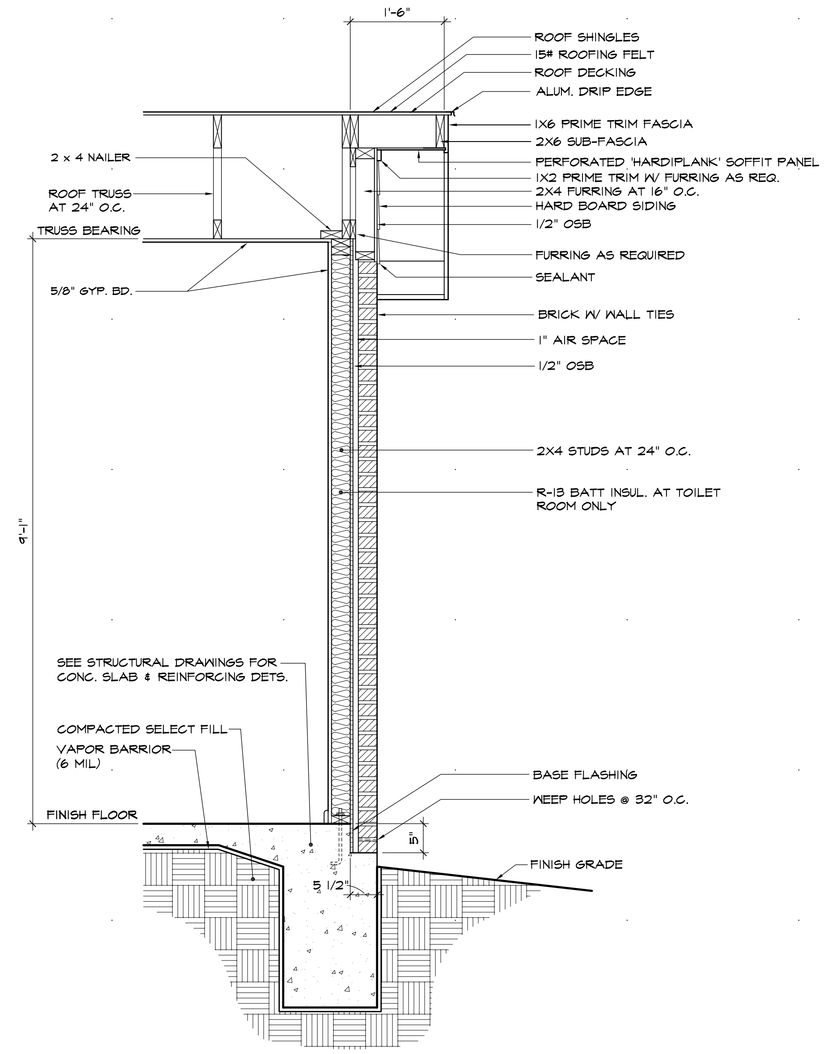

4 WALL SECTION

SCALE: 3/4" = 1'-0" WS-001

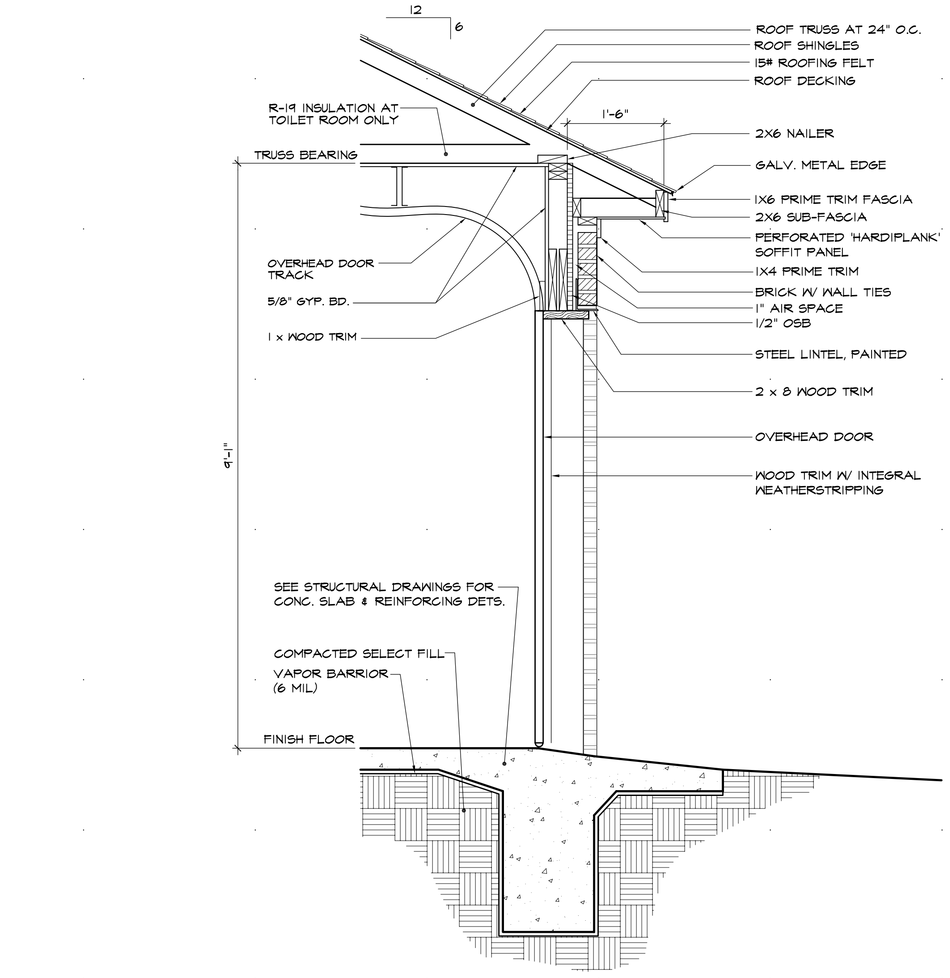

5 WALL SECTION

SCALE: 3/4" = 1'-0" WS-002

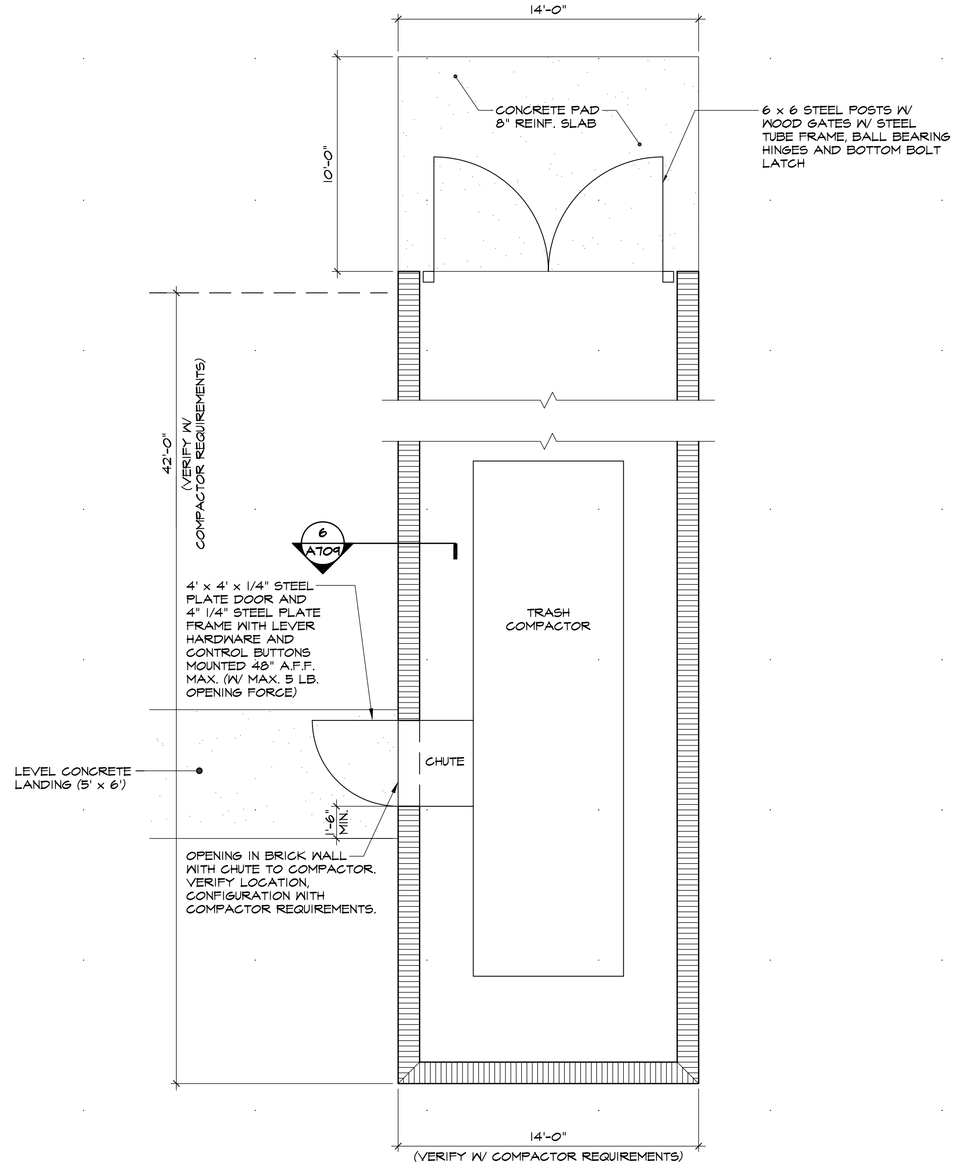

7 COMPACTOR PLAN

SCALE: 1/4" = 1'-0" COMPACT

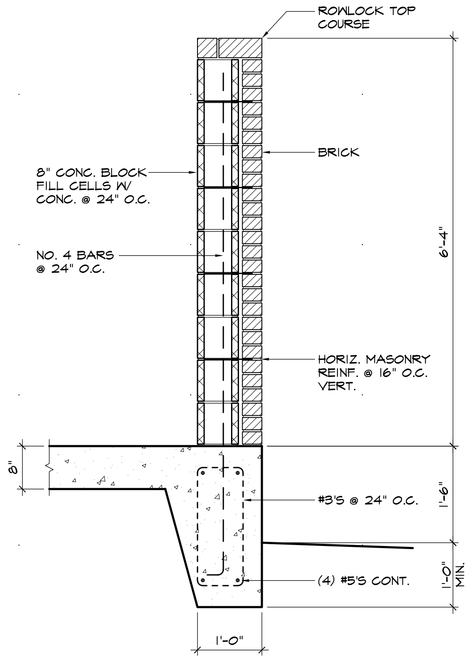

6 WALL SECTION THRU COMPACTOR

SCALE: 3/4" = 1'-0" WS-006

3 SECTION

SCALE: 3/4" = 1'-0" WS-005

STEPHEN G. HILL ARCHITECT
454 BROOKRIDGE CIRCLE
CORDOVA, TN 38018
901-578-3400 FAX 901-578-3450
steve@sghar chitect.com

SEAL

CROSSWINDS

HAMMOND, LA

PROGRESS SET
NOT FOR CONSTRUCTION

REVISIONS

DO NOT SCALE DRAWINGS.
FOLLOW GIVEN DIMENSIONS ONLY. IF NOT SHOWN, VERIFY CORRECT DIMENSIONS WITH ARCHITECT. CONTRACTOR IS RESPONSIBLE FOR CHECKING ALL DIMENSIONS AND VERIFYING CONDITIONS AT JOBSITE. NOTIFY ARCHITECT IMMEDIATELY OF CONFLICTS BETWEEN GIVEN DIMENSIONS AND CONDITIONS AT JOBSITE.

MAINTENANCE BUILDING
WALL SECTIONS AND DETAILS
COMPACTOR DETAILS

DRAWN CS
CHECKED SGH

DATE 10-26-09
PROJECT 08112.13
SHEET A709

© 2009 STEPHEN G. HILL ARCHITECT
THIS DOCUMENT CONSTITUTES ORIGINAL AND UNPUBLISHED WORK OF THE ARCHITECT AND SHALL NOT BE REPRODUCED OR USED BY OTHERS WITHOUT WRITTEN CONSENT OF THE ARCHITECT.