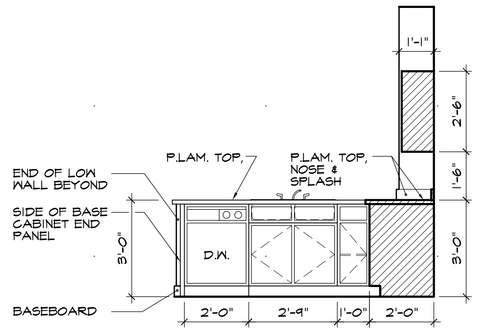

1 KITCHEN ELEV.
SCALE: 3/8" = 1'-0" ELIN-13a

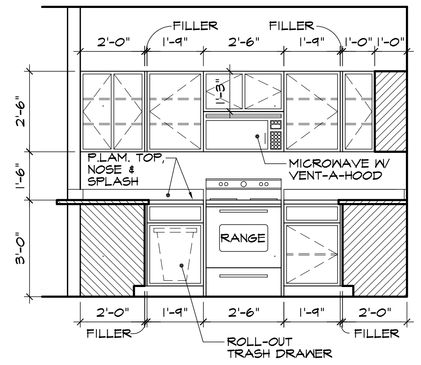

2 KITCHEN ELEV.
SCALE: 3/8" = 1'-0" ELIN-6

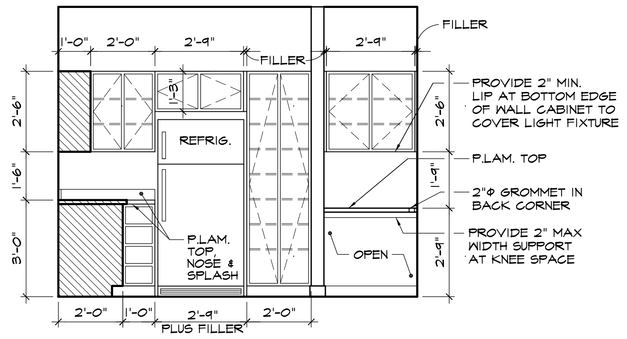

3 KITCHEN ELEV.
SCALE: 3/8" = 1'-0" ELIN-5

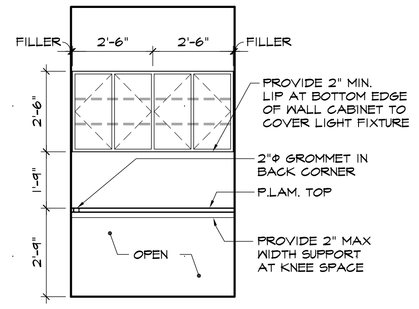

4 DESK ELEV.
SCALE: 3/8" = 1'-0" ELIN-12a

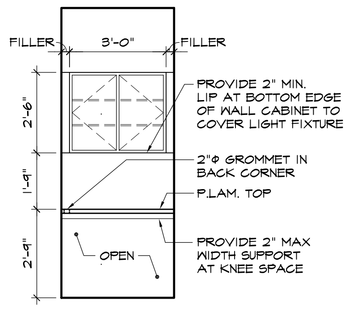

5 DESK ELEV.
SCALE: 3/8"=1'-0" ELIN-11

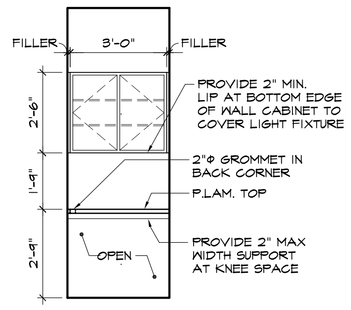

6 DESK ELEV.
SCALE: 3/8"=1'-0" ELIN-12

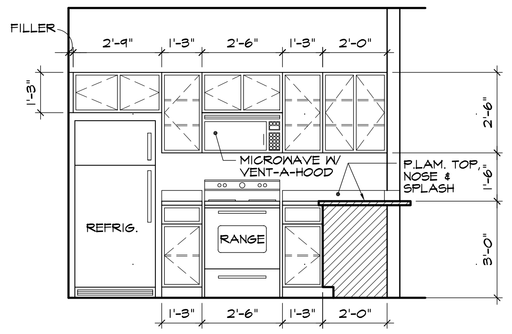

7 KITCHEN ELEV.
SCALE: 3/8" = 1'-0" ELIN-14

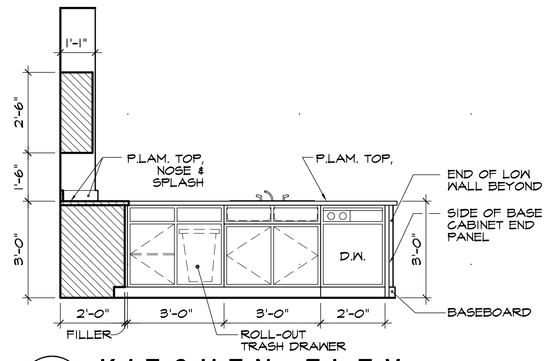

8 KITCHEN ELEV.
SCALE: 3/8" = 1'-0" ELIN-13

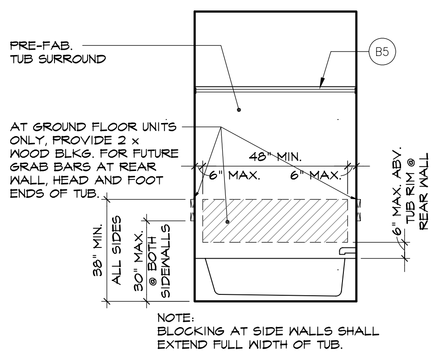

9 BATH ELEV.
SCALE: 3/8"=1'-0" ELIN-33

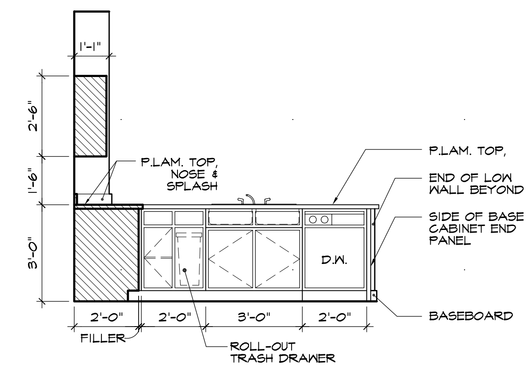

10 KITCHEN ELEV.
SCALE: 3/8" = 1'-0" ELIN-13b

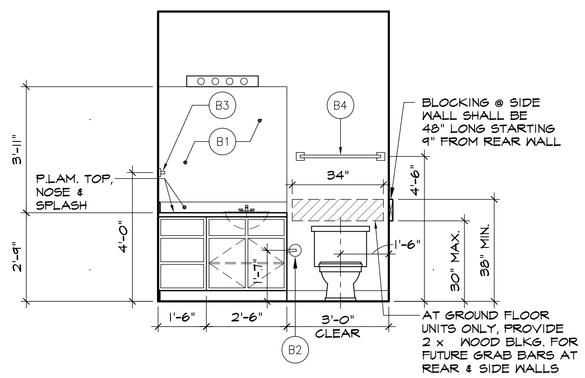

11 BATH ELEV.
SCALE: 3/8" = 1'-0" ELIN-20

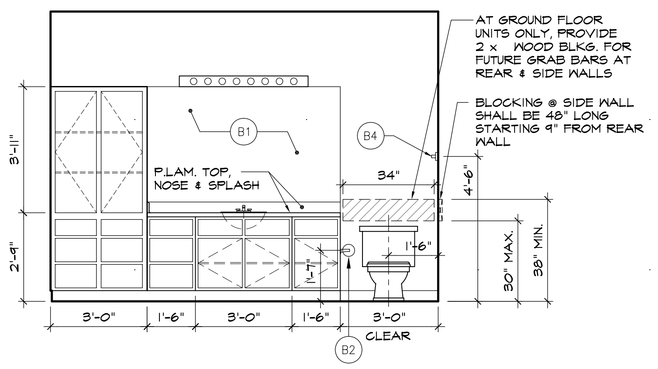

12 BATH ELEV.
SCALE: 3/8" = 1'-0" ELIN-21

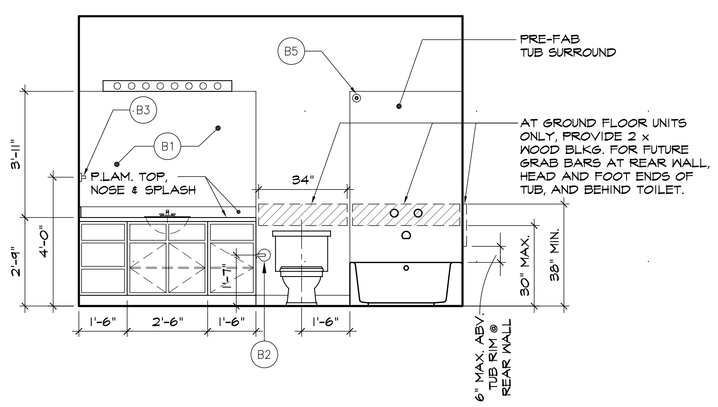

13 BATH ELEV.
SCALE: 3/8" = 1'-0" ELIN-21a

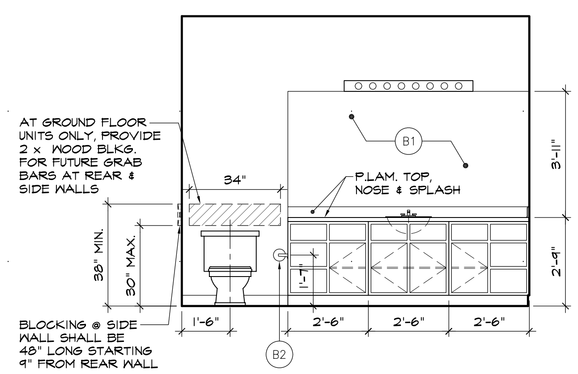

14 BATH ELEV.
SCALE: 3/8" = 1'-0" ELIN-21b

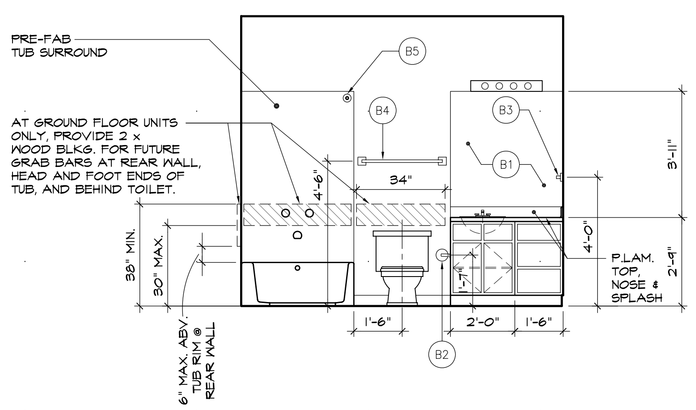

15 BATH ELEV.
SCALE: 3/8" = 1'-0" ELIN-15

STEPHEN G. HILL ARCHITECT
454 BROOKRIDGE CIRCLE
CORDOVA, TN 38018
901-578-3400 FAX 901-578-3450
steve@sgharchitect.com

SEAL

CROSSWINDS

HAMMOND, LA

GENERAL NOTES:

1. DIMENSIONS ON INTERIOR ELEVATIONS ARE TO FACE OF FINISHED WALL, U.N.O.

PROGRESS SET
NOT FOR CONSTRUCTION

KEYED BATH ACCESSORIES

- B1 MIRROR
- B2 TOILET PAPER DISPENSER
- B3 TOWEL BAR - 24"
- B4 TOWEL BAR - 30"
- B5 SHOWER CURTAIN ROD
- B6 GRAB BAR

REVISIONS

DO NOT SCALE DRAWINGS.
FOLLOW GIVEN DIMENSIONS ONLY. IF NOT SHOWN, VERIFY CORRECT DIMENSIONS WITH ARCHITECT. CONTRACTOR IS RESPONSIBLE FOR CHECKING ALL DIMENSIONS AND VERIFYING CONDITIONS AT JOBSITE. NOTIFY ARCHITECT IMMEDIATELY OF CONFLICTS BETWEEN GIVEN DIMENSIONS AND CONDITIONS AT JOBSITE.

INTERIOR ELEVATIONS AND SCHEDULES

DRAWN GS
CHECKED SGH

DATE 10-26-09
PROJECT 08112.13
SHEET A103

© 2009 STEPHEN G. HILL ARCHITECT.
THIS DOCUMENT CONSTITUTES ORIGINAL AND UNPUBLISHED WORK OF THE ARCHITECT AND SHALL NOT BE REPRODUCED OR USED BY OTHERS WITHOUT WRITTEN CONSENT OF THE ARCHITECT.