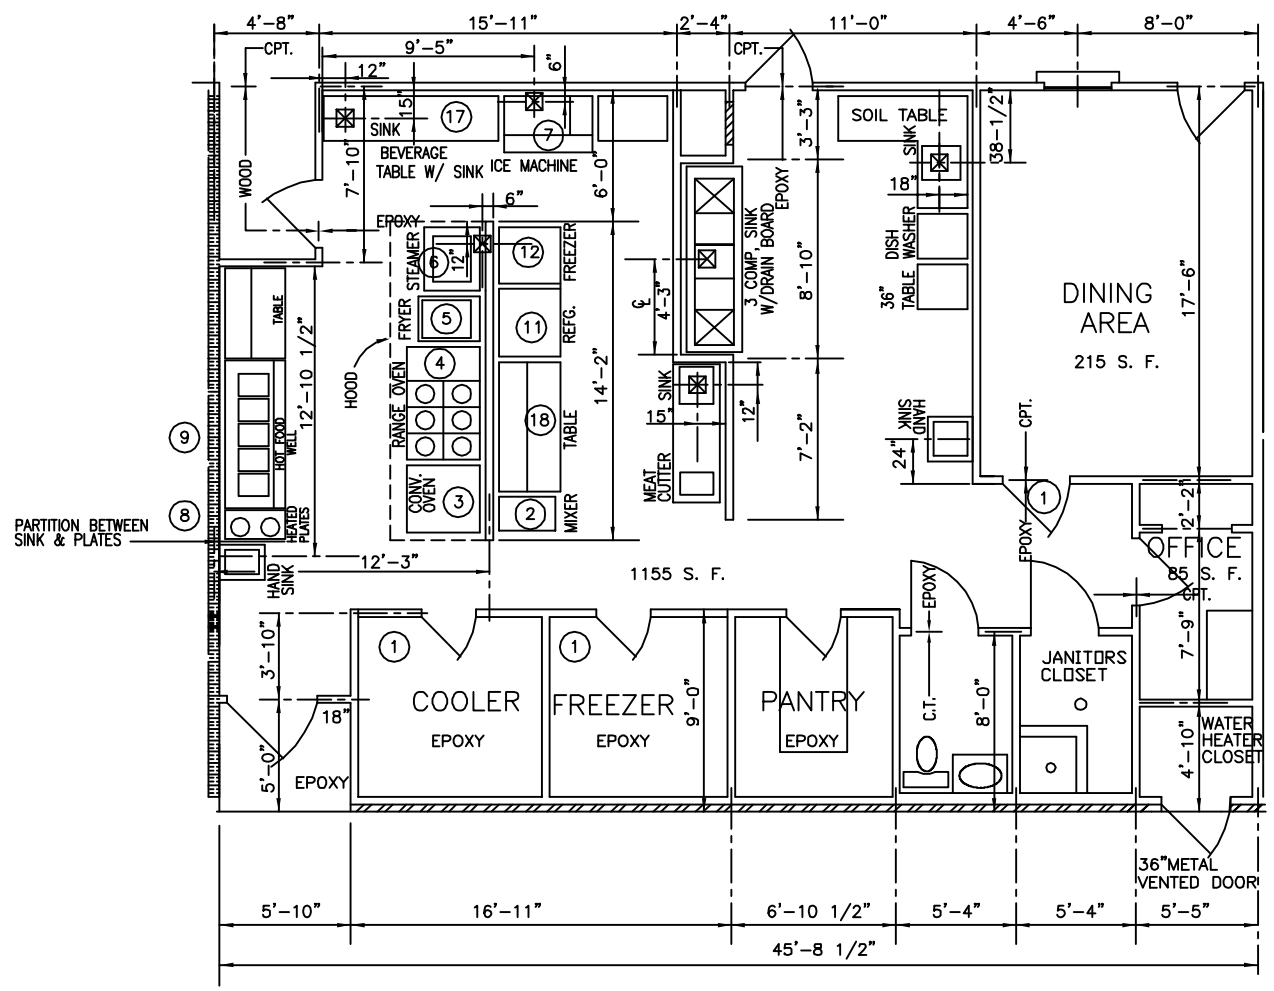

KITCHEN LAYOUT

SCALE: 1/4" = 1'-0"

EQUIPMENT LIST

MARK	DESCRIPTION
1	COMB. WALK-IN-COOLER/FREEZER 8'X16' KOLPAK - SEE SPEC'S
2	BERKEL MODEL BA20 MIXER 120V - 1P
3	DOUBLE CONVECTION OVEN - MODEL DCS FSCO-2
4	6 BURNER RANGE W/ 2 OVENS MODEL DCS 60 24G-6-2
5	FRYER 65 # CAP. CECILWARE MODEL FMS-65 -GAS
6	STEAMER MODEL VSX-9000 208-230 V.
7	ICE MACHINE, MODEL, MANITOWOC QD-0602A 600 LBS PER DAY 208-230V. 1 PHASE 9.2 AMP
8	PLATE WARMER, LOWERATOR 120V. 7.5 AMP.
9	ELECTRIC HOT FOOD TABLE 240 V. 15.6 AMPS WITH 5 WELLS
10	MEAT SLICER 12", MANUAL
11	2 DOOR REFRIGERATOR - MODEL BEVERAGE AIRE KR-36 120V. 6.5 AMP.
12	1 DOOR FREEZER - MODEL BEVERAGE AIRE KF- 24 120V. 10.6 AMP.
*13	FOOD PROCESSOR, ROBOT COUPE MODEL R-2-N 120 V. 7.0 AMP.
*14	4 SLICE TOASTER 208 240 V. MODEL STAR STO4H
*15	MICROWAVE, AMANA MODEL RCS10D 1000W 120V. 10 AMP
*16	BLENDER HAMILTON BEACH MODEL 911, 120V, 3.4 AMP.
17	8 FT BEVERAGE TABLE
18	6 FT BEVERAGE TABLE

* LOCATE ON TABLES

REVISED 01/16/02
REVISED 03/12/02

MARK DEVELOPMENT, LLC.

CAMELLIA GARDENS
POSSUM HOLLOW ROAD
SLIDELL, LA

"CAMELLIA GARDENS"

DAMMON ENGINEERING, INC.
ARCHITECTS - ENGINEERS
819 ROBERT ROAD SLIDELL LA. 70458

SCALE: AS NOTED
FILE: –
JOB No.: –
DATE: 07/28/00
SHEET
K–1
OF –