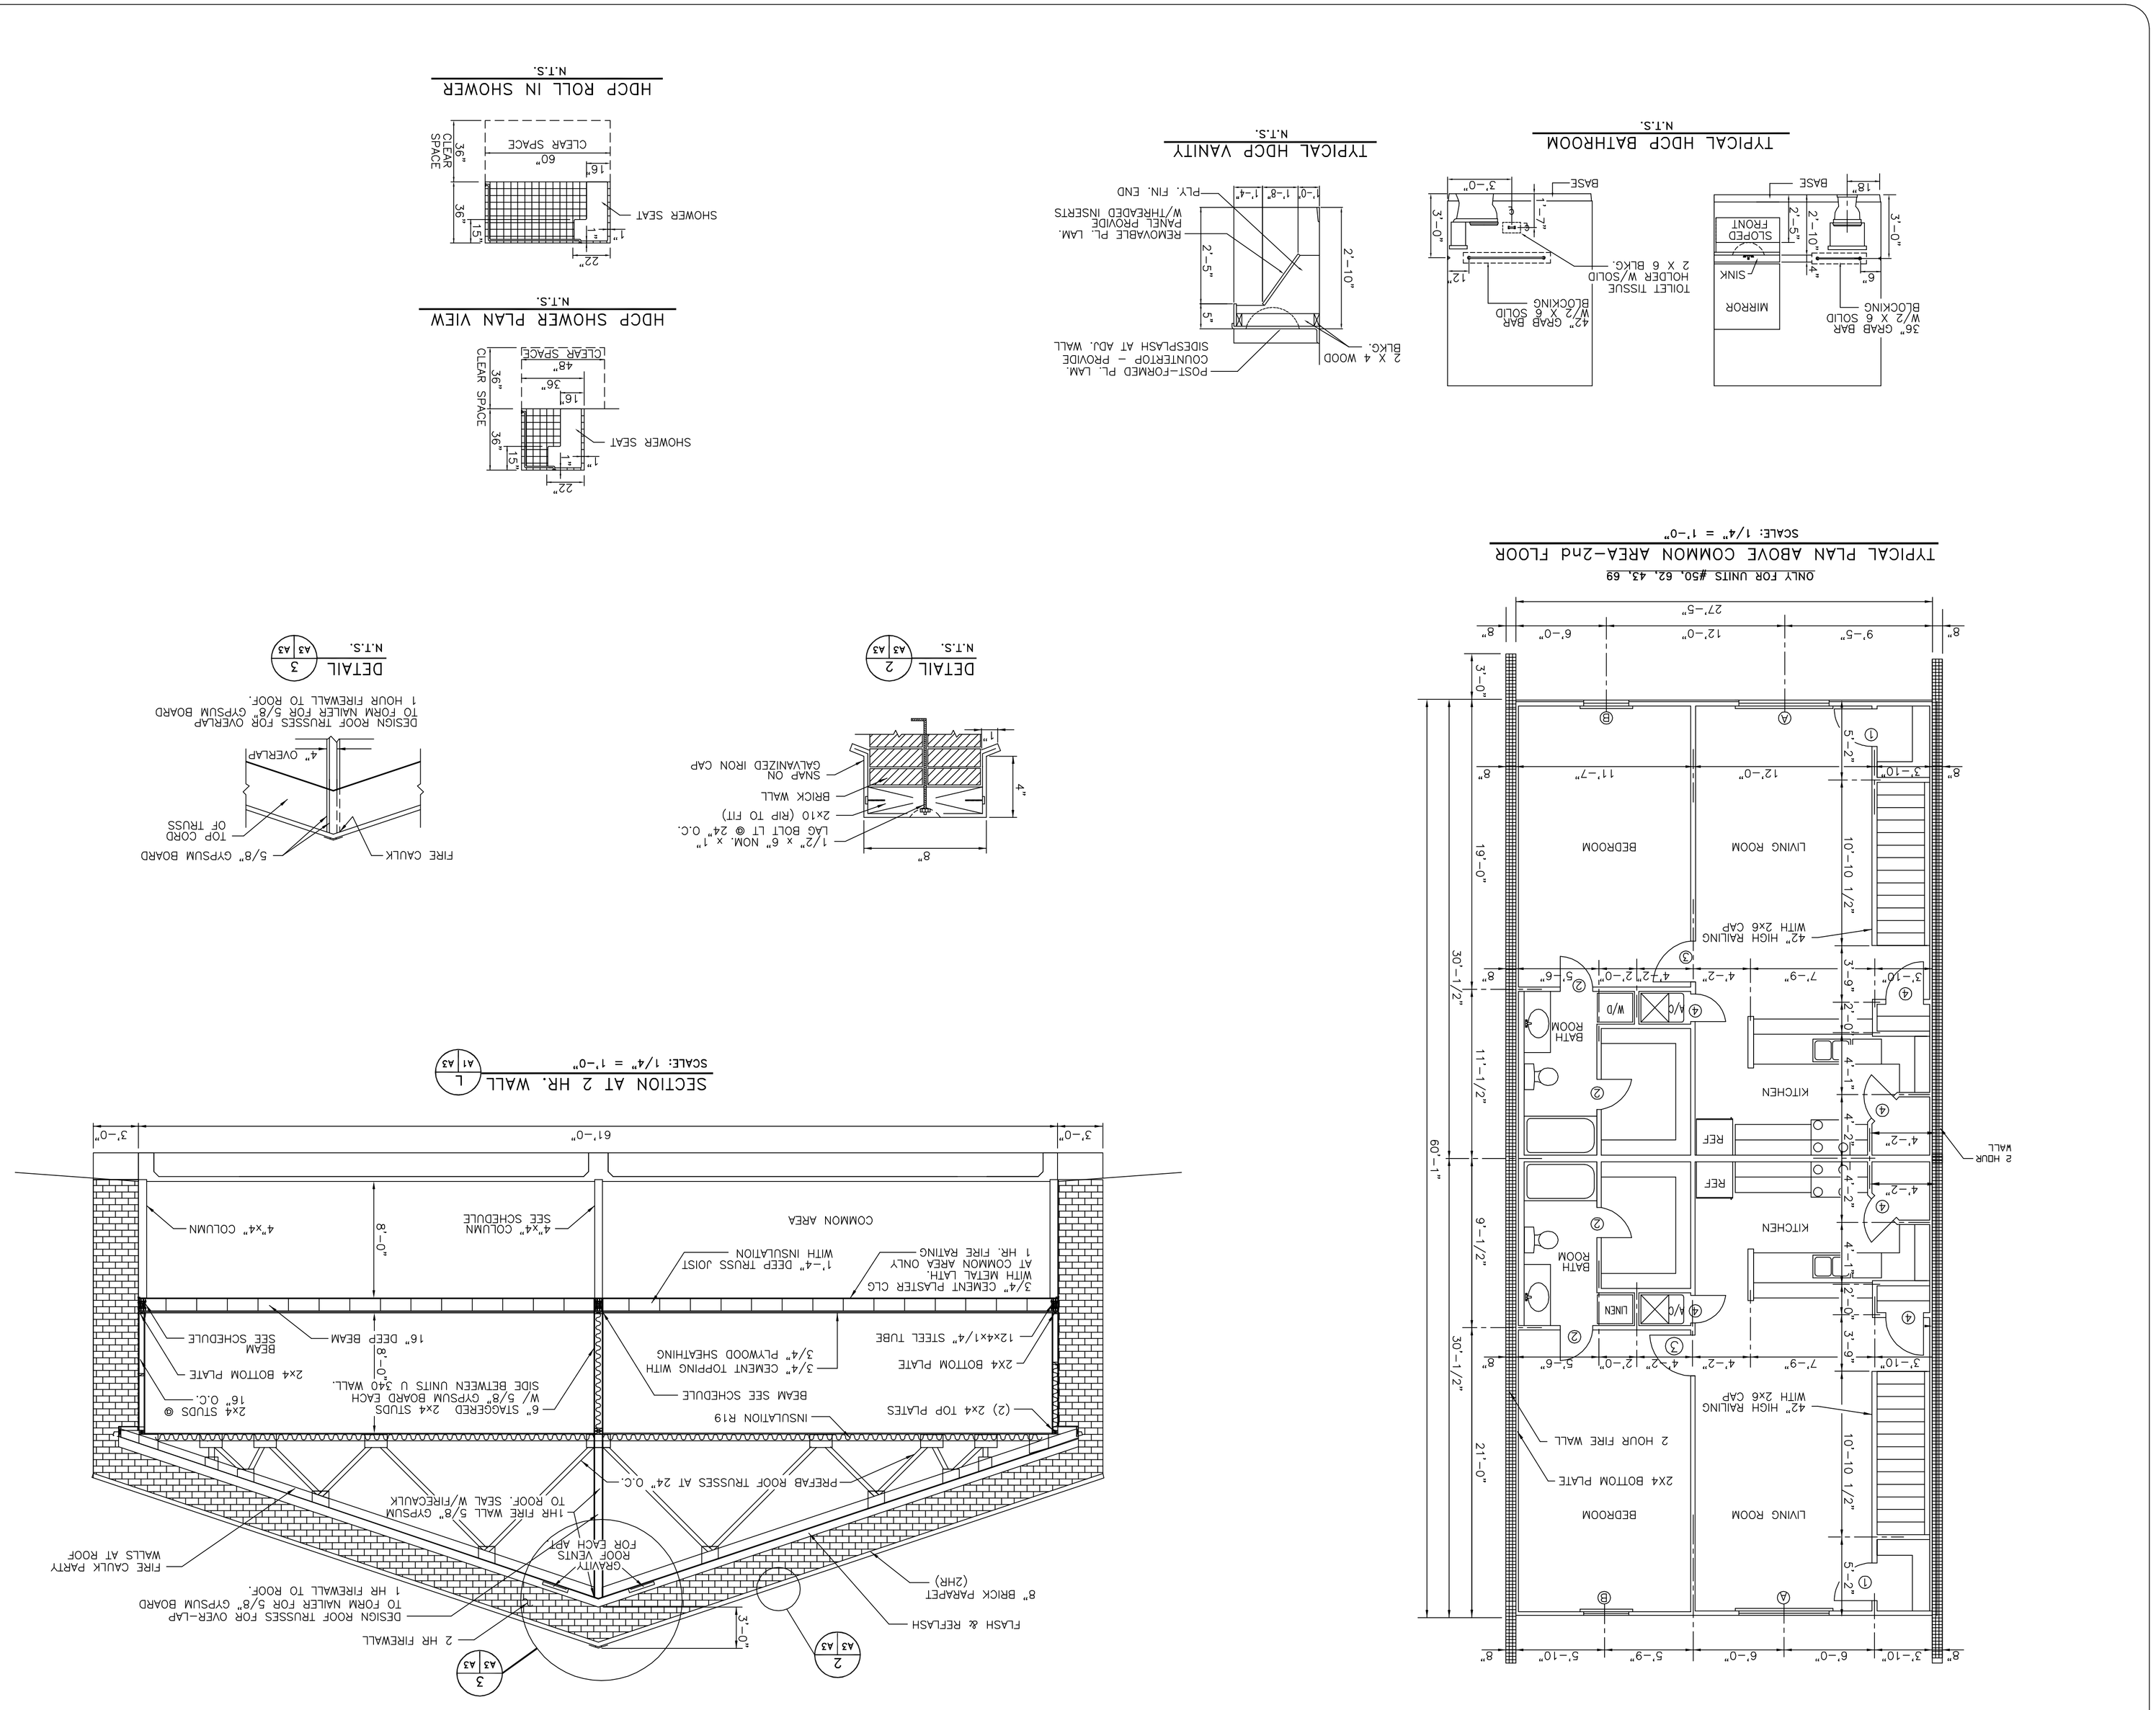

DAMMON ENGINEERING, INC.
ARCHITECTS – ENGINEERS
2000 OLD SPANISH TRAIL, STE. 100 – 985-649-5832 SLIDELL, LA. 70458
DAMMONENGINEERING.COM

SECTION

SCALE:AS NOTED

FILE:

JOB NO. 1510

DATE: 5-15-03

SHEET A-3 OF