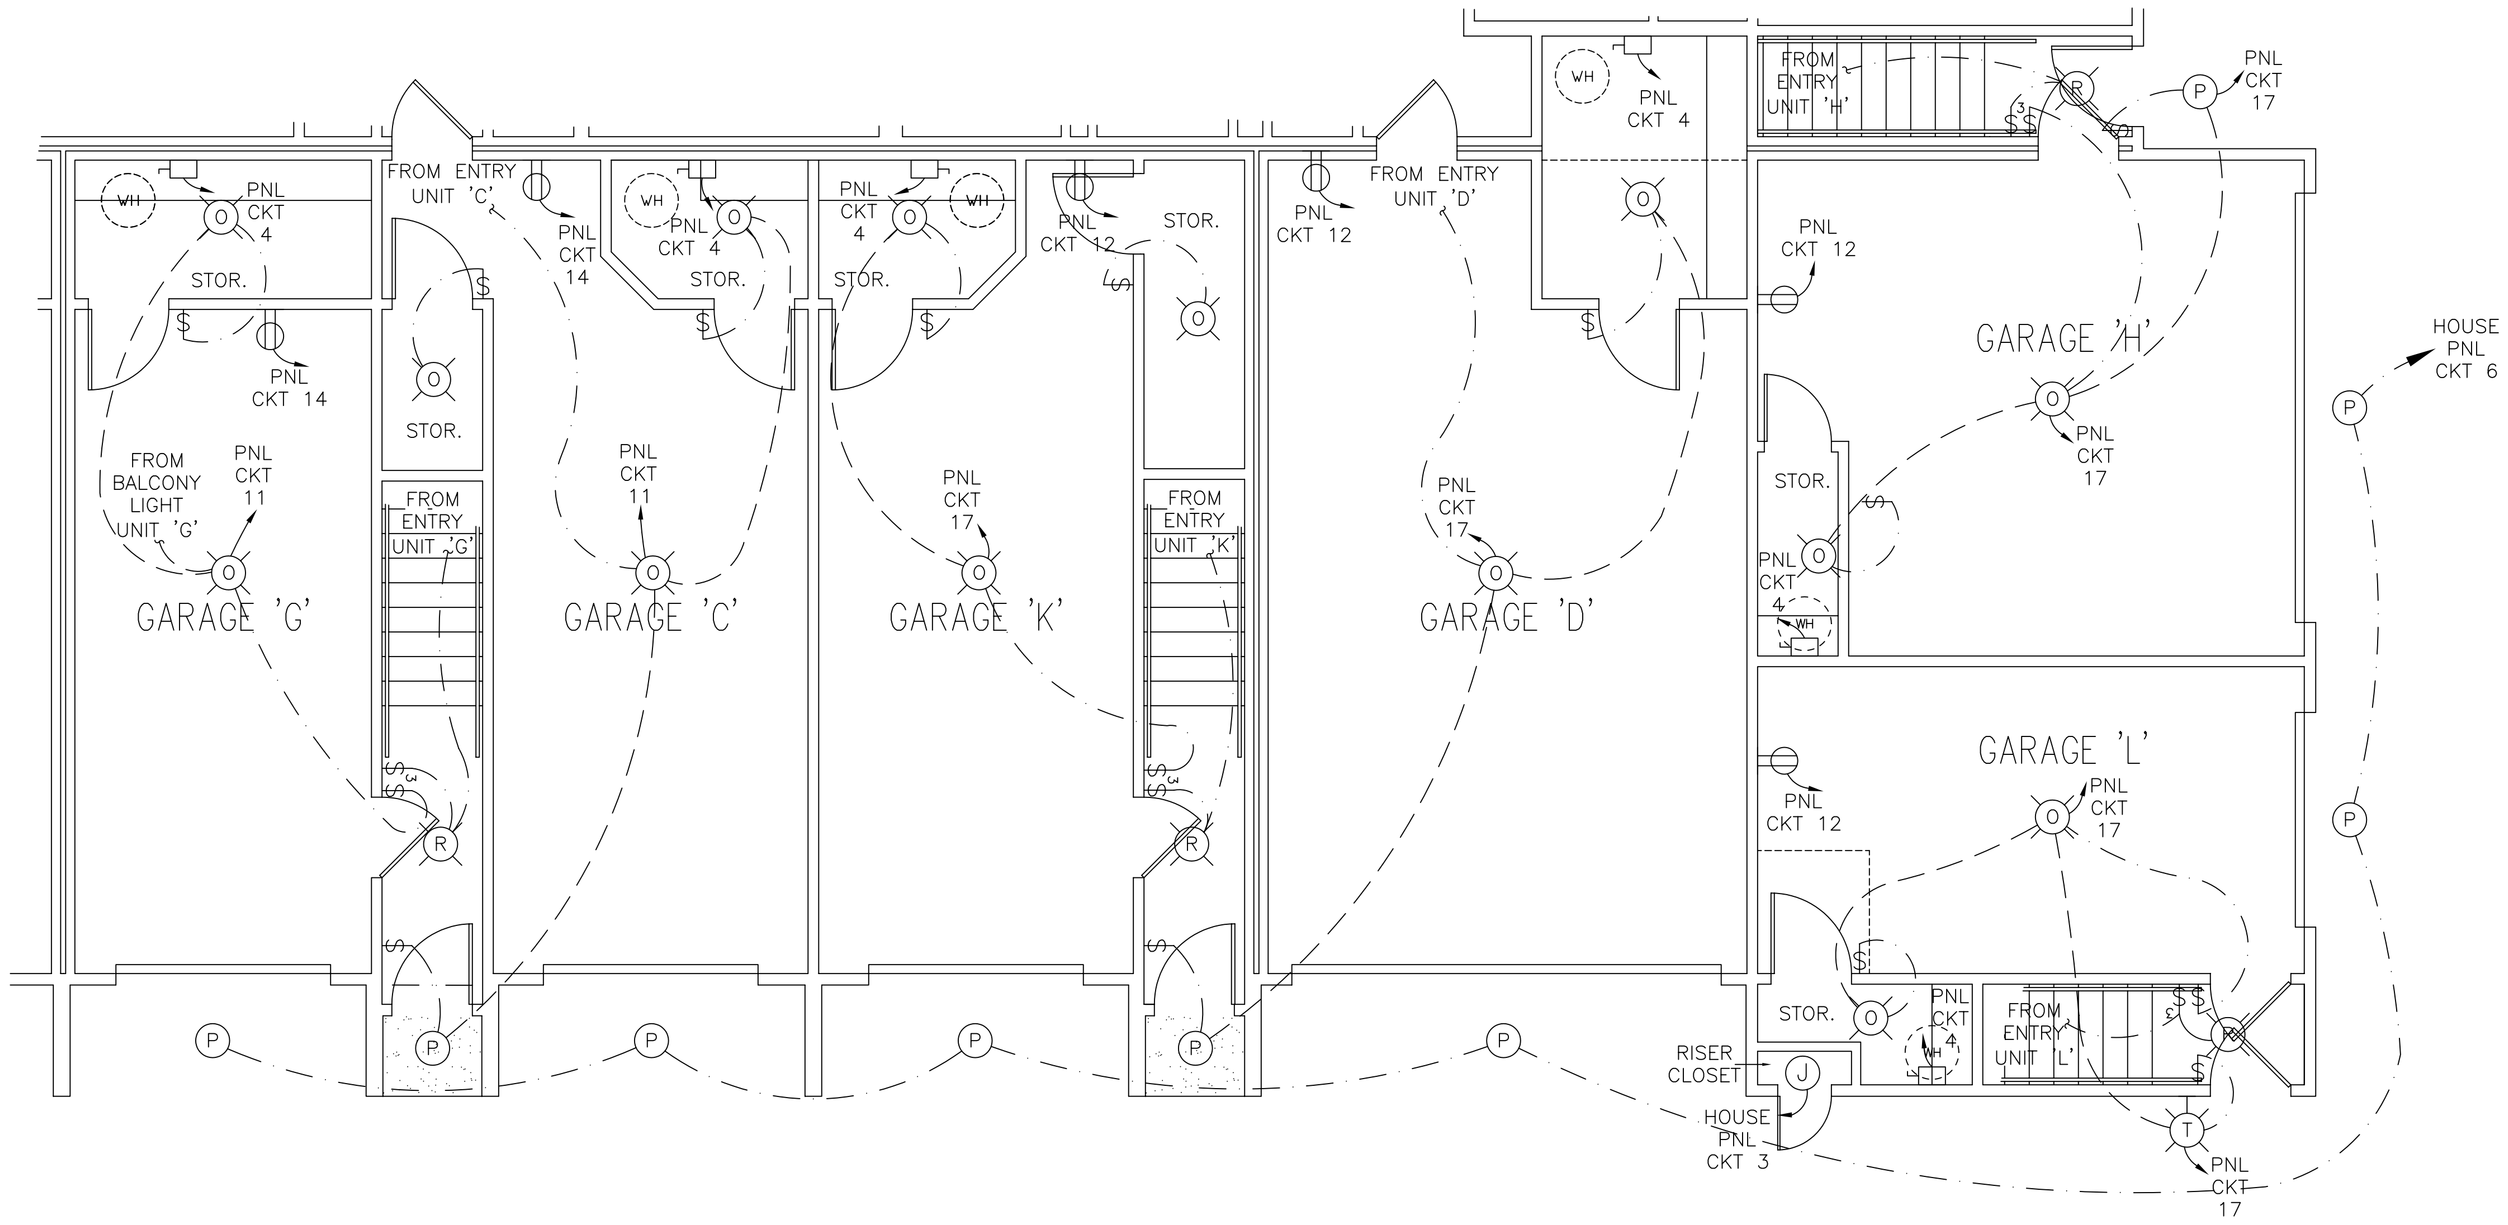

GARAGE LIGHTING & POWER

SCALE: 1/4" = 1'-0"

NOTE:
ALL LIGHT SWITCHES SHALL BE MOUNTED 36" A.F.F.

PROVIDE A QUAD RECEPTACLE ADJACENT TO EACH CABLE OUTLET.

REVISED: 05/29/07ab

GARAGE LIGHTING & POWER

ISLAND PARK
APARTMENT COMMUNITY
SHREVEPORT, LOUISIANA

REFLECTIONS OF ISLAND PARK

DAMMON ENGINEERING, INC.
1095 FLORIDA AVENUE 985-649-5832 SLIDELL, LA. 70458
DAMMONENGINEERING.COM

SCALE:AS NOTED
FILE:
JOB NO. 1817
DATE:01-12-07
SHEET
E.10
OF