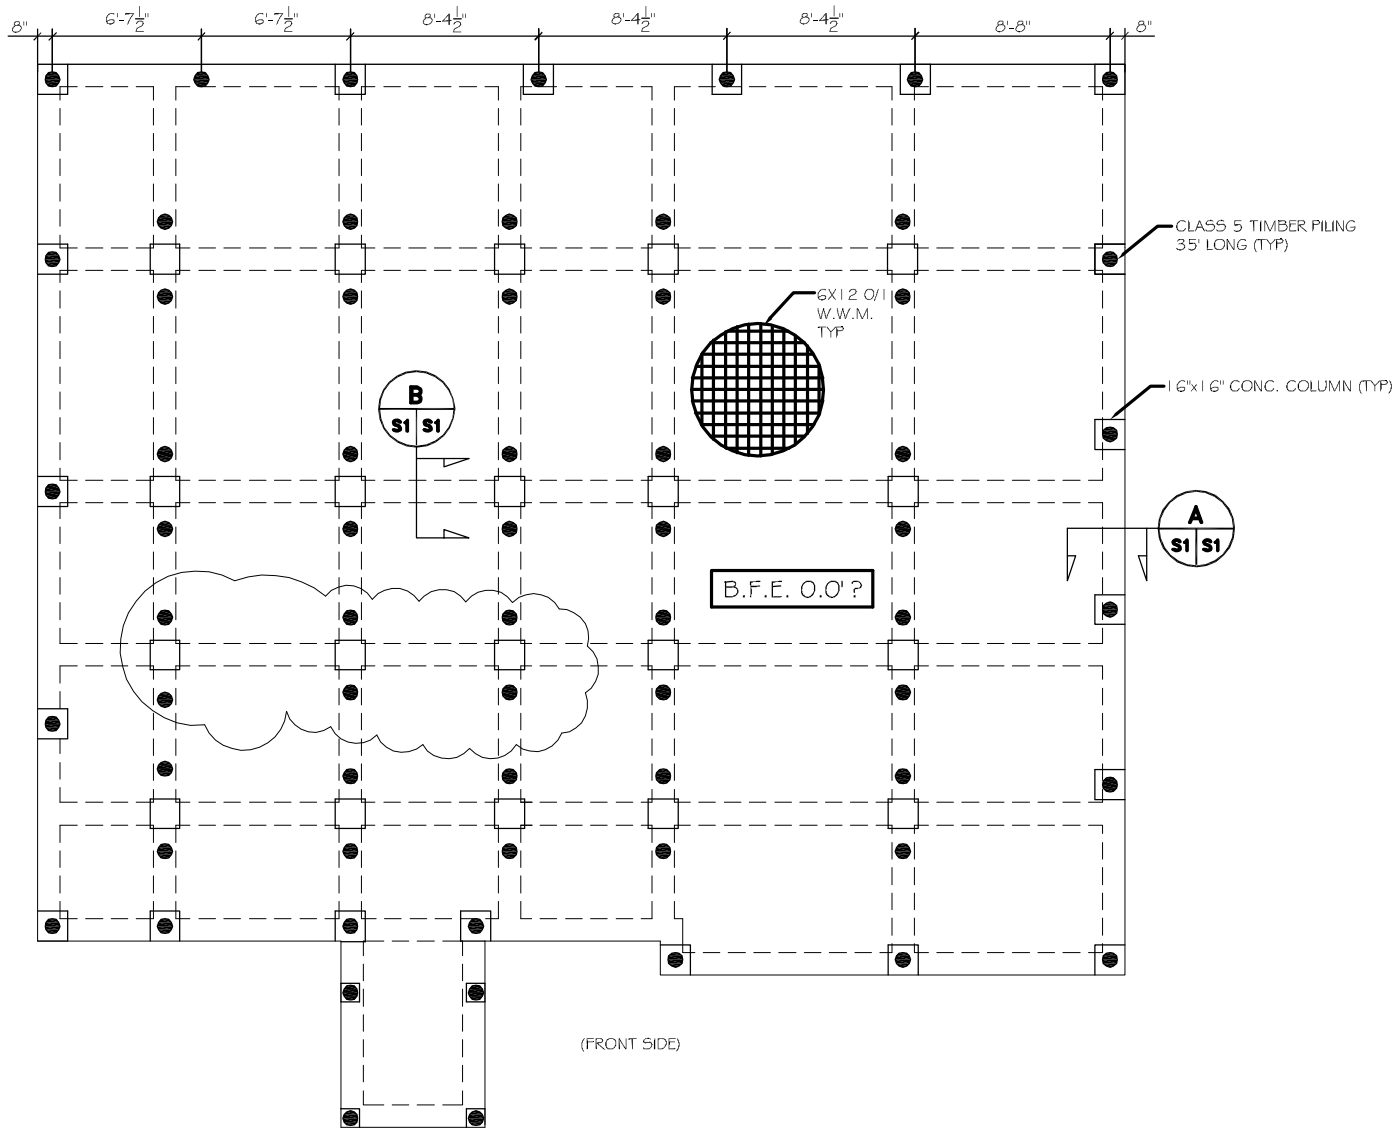

FOUNDATION PLAN

SCALE: 1/4" = 1'-0"

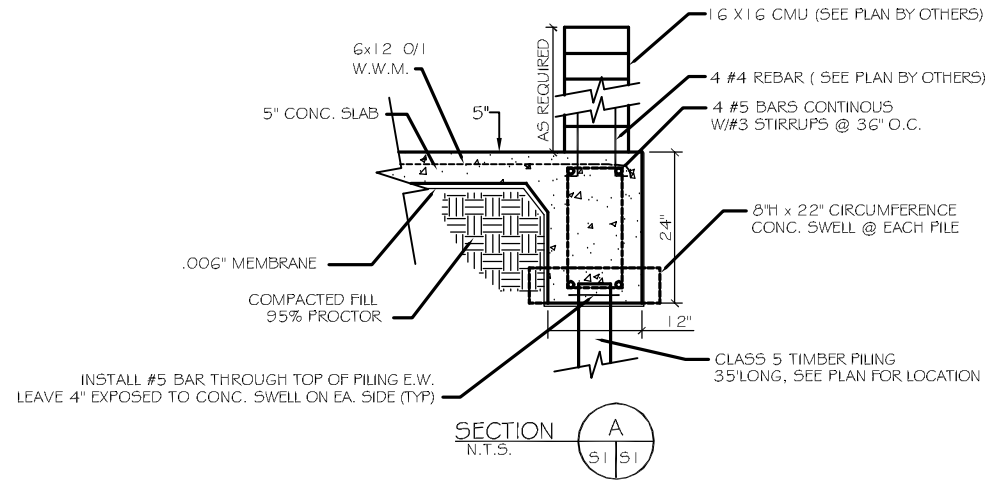

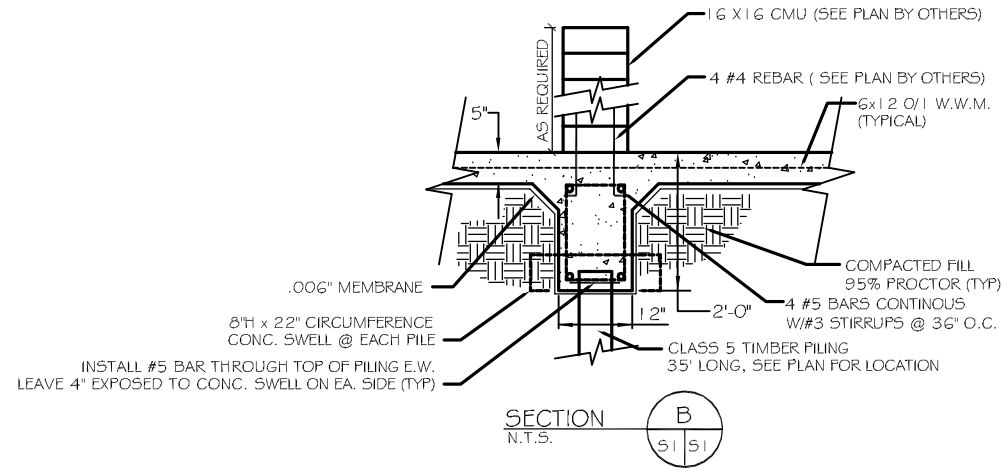

NOTES:

1. CONTRACTOR SHALL FIELD VERIFY ALL DIMENSIONS, DEPRESSIONS PRIOR TO COMMENCING WORK.
2. DIRT SHALL BE INSTALLED IN 6" LIFTS AND COMPACTED TO 95% PROCTOR.
3. TREAT SOIL BELOW SLAB FOR TERMITES.
4. CONCRETE MIX SHALL BE 3000 PSI. MINIMUM.

PILING NOTES:

1. PILES SHALL BE TREATED TIMBER ASTM D25 QUALITY, CLASS 5 35' WITH 6" TIP AND 8" BUTT NORMAL TAPER TO BUTT.
2. CAPACITY SHALL BE 3.03 TONS EACH, DRIVEN TO 25 FT. BELOW NATURAL GRADE.

DAMMON
ENGINEERING, INC.

CHIEF ENGINEER
EMMETT
DAMMON, P.E.

1095 FLORIDA AVENUE
SLIDELL, LA. 70458
OFFICE: 985-649-5832
FAX: 985-641-5950

WEBSITE:
WWW.DAMMONENGINEERING.COM

EMAIL:
DAMMONENG@BELLSOUTH.NET

ARCHITECTURE

ENGINEERING

STUDIES

PLANNING

INVESTIGATION

EXPERT WITNESS

RICCA
RESIDENCE

MARIA
RICCA
SLIDELL
LOUISIANA

FOUNDATION
PLAN

REV: 7-24-08

SCALE: AS NOTED

JOB#: 1852

DATE: 6-18-08

SHEET 3

S-1

OF 16