HOUSTON LEVEE TRAILS APARTMENTS

AN APARTMENT COMMUNITY LOCATED ON HOUSTON LEVEE ROAD

SHELBY COUNTY, TENNESSEE

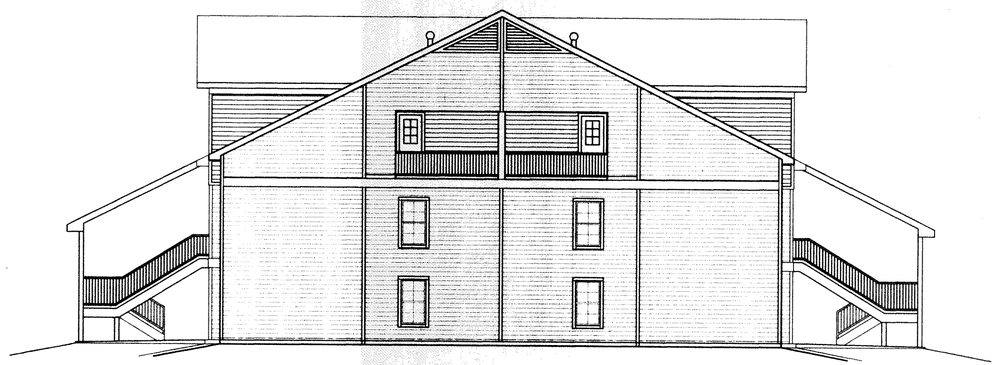

INDEX OF DRAWINGS:

ARCHITECTURAL:

A0 COVERSHEET
A1 1ST FLOOR PLAN, KITCHEN ELEV. – CLUBHOUSE
A2 2ND FLOOR PLAN, INTERIOR ELEV. – CLUBHOUSE
A3 BUILDING ELEVATIONS, DOOR SCHED. & WINDOW ELEV. – CLUBHOUSE
A4 1ST FLOOR PLAN, BLDG. ELEVATIONS – BLDG. TYPE "A"
A5 2ND FLOOR PLAN – BLDG. TYPE "A"
A6 3RD FLOOR PLAN – BLDG. TYPE "A"
A7 1ST FLOOR PLAN, BLDG. ELEVATIONS – BLDG. TYPE "B"
A8 2ND FLOOR PLAN – BLDG. TYPE "B"
A9 3RD FLOOR PLAN – BLDG. TYPE "B"
A10 ROOF PLANS – BLDGS. "A", "B" & CLUBHOUSE
A11 BUILDING SECTIONS – BLDGS. "A" & "B"
A12 WALL SECTIONS – BLDGS. "A" & "B"
A13 WALL SECTIONS, WINDOW DETAILS – BLDGS. "A", "B" & CLUBHOUSE
A14 WALL SECTIONS – BLDGS. "A" & "B"
A15 EXTERIOR STAIR SECTION – BLDGS. "A" & "B"
A16 BATH ELEVATIONS – BLDGS. "A" & "B"
A17 KITCHEN ELEVATIONS – BLDGS. "A" & "B"
A18 FLOOR PLAN, ELEVATIONS, SECTIONS – MAIL KIOSK
A19 FLOOR PLAN, ELEVATIONS – MAINTENANCE BUILDING
A20 WALL SECTIONS – MAINTENANCE BLDG. & GAZEBO
A21 FLOOR PLAN, ELEVATIONS – GAZEBO

CIVIL:

SITE PLAN
UTILITY PLAN
FINAL PLAT SHEET 1
FINAL PLAT SHEET 2
FINAL PLAT SHEET 3
FINAL PLAT SHEET 4
FINAL PLAT SHEET 5
FINAL PLAT SHEET 6
FINAL PLAT SHEET 7
GRADING AND DRAINAGE PLAN 1
GRADING AND DRAINAGE PLAN 2
HOUSTON LEVEE ROAD (WEST SIDE) 1
HOUSTON LEVEE ROAD (WEST SIDE) 2
OFF-STREET DRAINAGE
PRIVATE DRAINAGE DITCH 1
PRIVATE DRAINAGE DITCH 2
SANITARY SEWER PLAN
OFF-STREET SANITARY SEWER 1
OFF-STREET SANITARY SEWER 2
OFF-STREET SANITARY SEWER 3
OFF-STREET SANITARY SEWER 4
EROSION CONTROL PLAN
STRIPING PLAN, HOUSTON LEVEE RD.
TRAFFIC CONTROL PLAN

ELECTRICAL:

E1 FLOOR PLAN 1ST FLOOR, SCHEDULES – CLUBHOUSE
E2 FLOOR PLAN 2ND FLOOR, SCHEDULES – CLUBHOUSE
E3 FLOOR PLANS, SCHEDULES – BUILDING TYPE "A"
E4 FLOOR PLANS – BUILDING TYPE "B"
E5 FLOOR PLANS – MAINTENANCE BLDG., MAIL KIOSK, GAZEBO

MECHANICAL:

M1 FLOOR PLANS, NOTES – BUILDING TYPE "A"
M2 FLOOR PLANS, NOTES – BUILDING TYPE "B"
M3 FIRST FLOOR PLAN, NOTES – CLUBHOUSE
M4 SECOND FLOOR PLAN – CLUBHOUSE
M5 FLOOR PLANS, NOTES – MAINTENANCE BLDG., MAIL KIOSK, GAZEBO

PLUMBING:

P1 FLOOR PLANS, SCHEDULES, NOTES – CLUBHOUSE
P2 FLOOR PLANS, SCHEDULES, NOTES – BUILDING TYPE "A"
P3 FLOOR PLANS, SCHEDULES, NOTES – BUILDING TYPE "B"
P4 FLOOR PLANS, SCHEDULES, NOTES – MAINTENANCE BLDG., GAZEBO

TABULATION OF PARKING

DESCRIPTION	PROPOSED	
STANDARD	594	
H/C STALLS	50	
TOTAL SPACES:	644	

TABULATION OF AREAS

RESIDENTIAL	NO. OF BUILDINGS	NO. OF UNITS 1BR/1BA 920 S.F. COND. AREA	1BR/1BA 1,079 S.F. COND. AREA	2BR/2BA 1,096 S.F. COND. AREA	2BR/2BA 1,063 S.F. COND. AREA	3BR/2BA 1,345 S.F. COND. AREA	3BR/2BA 1,310 S.F. COND. AREA	TOTAL CONDITIONED AREA
BLDG. TYPE "A"	16	64	–	64	64	–	–	197,056 S.F.
BLDG. TYPE "B"	9	–	36	–	–	36	36	134,424 S.F.
SUB TOTAL:	25	64	36	64	64	36	36	331,480 S.F.
NON-RESIDENTIAL								
BLDG. TYPE "C" (CLUBHOUSE)	1	–	–	–	–	–	–	4,815 S.F.
MAIL KIOSK	1	–	–	–	–	–	–	78 S.F.
MAINTENANCE BLDG.	1	–	–	–	–	–	–	831 S.F.
GAZEBO	1	–	–	–	–	–	–	110 S.F.
SUB TOTAL:	4	–	–	–	–	–	–	5,834 S.F.
TOTAL:	29							337,314 S.F.

STEPHEN G. HILL
ARCHITECT
SIXTY SEVEN UNION AVE.
MEMPHIS TN 38103
901-529-8117
FAX: 901-523-0135
CELL: 901-301-2874
shill@midsouth.rr.com

HOUSTON LEVEE TRAILS APARTMENTS

SHELBY COUNTY, TENNESSEE

REVISIONS

COVERSHEET

DRAWN SGH

CHECKED SGH

DATE 4-28-99

A0

99105.13

© 1999 STEPHEN G. HILL ARCHITECT