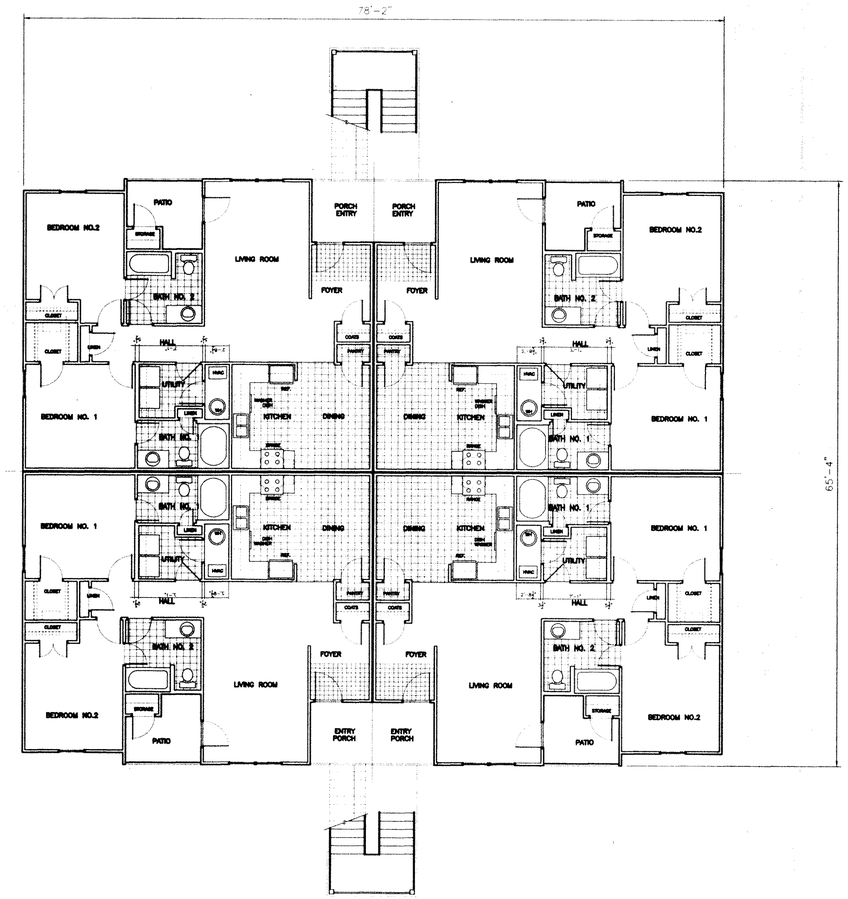

FIRST FLOOR PLAN – BUILDING TYPE A

1/8" = 1'-0"

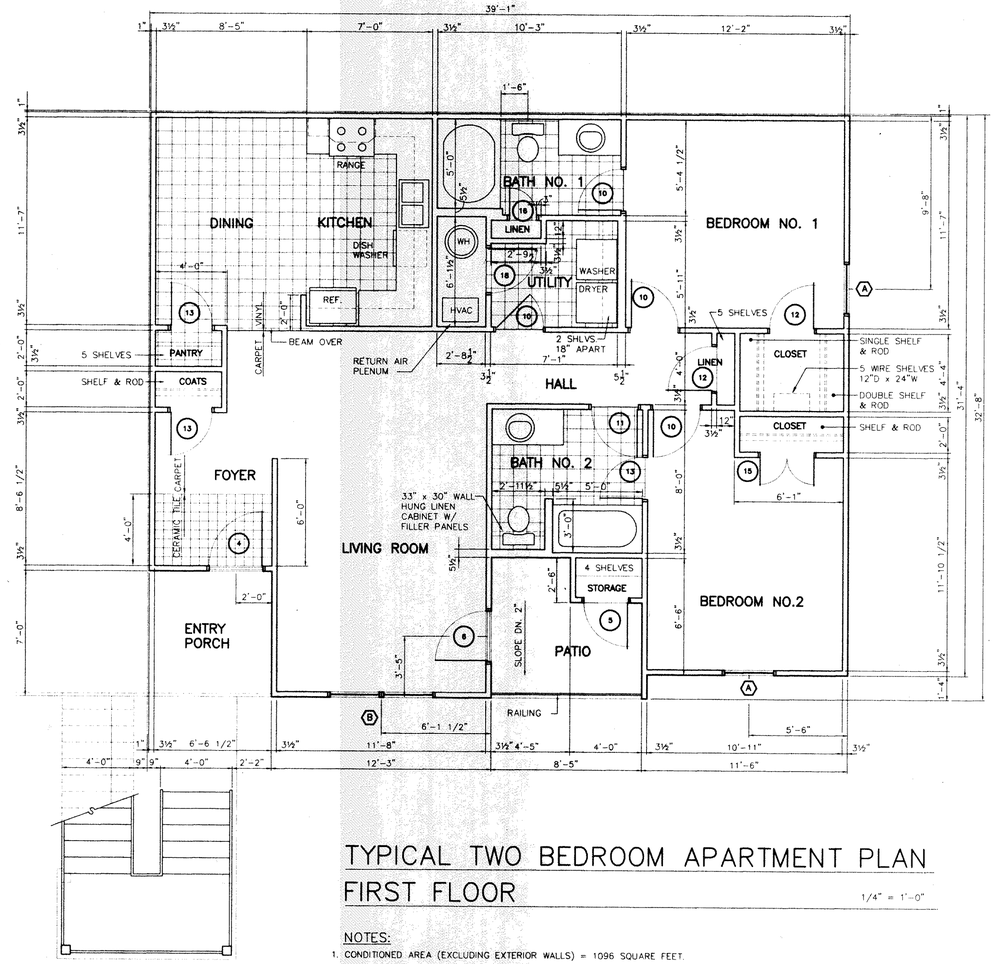

TYPICAL TWO BEDROOM APARTMENT PLAN
FIRST FLOOR

1/4" = 1'-0"

NOTES:

1. CONDITIONED AREA (EXCLUDING EXTERIOR WALLS) = 1096 SQUARE FEET.
2. ALL INTERIOR AND EXTERIOR LOAD BEARING WALLS AT GROUND FLOOR TO BE CONSTRUCTED WITH 2-2X4 STUDS AT 16" ON CENTER.
3. ALL GROUND FLOOR APARTMENTS WILL HAVE THE FOLLOWING:
   A. SOLID 2X6 BLOCKING CENTERED AT 36" ABOVE FINISH FLOOR FOR FUTURE GRAB BARS AT WATER CLOSET AND TUB/SHOWER UNIT.
   B. ALL CONTROL DEVISES WILL BE MOUNTED WITH CENTER POINT MOUNTED 48" ABOVE FINISH FLOOR.

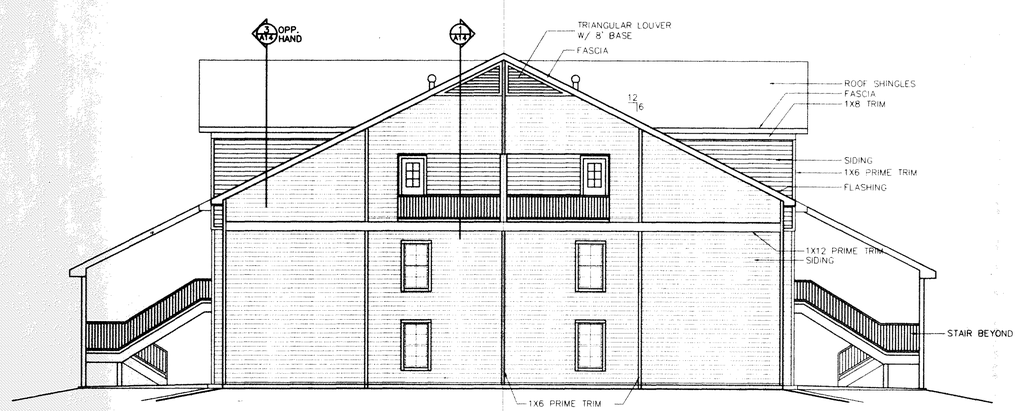

TYPICAL END ELEVATION – BUILDING TYPE A

1/8" = 1'-0"

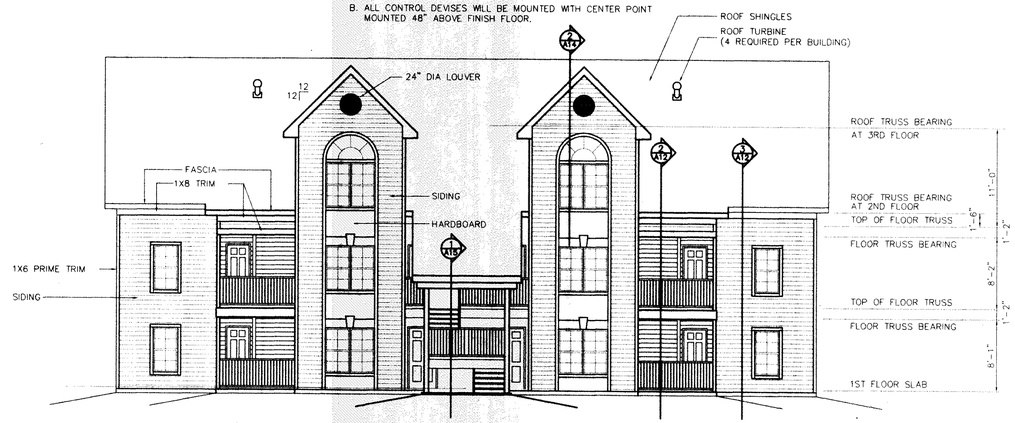

TYPICAL SIDE ELEVATION – BUILDING TYPE A

1/8" = 1'-0"

STEPHEN G. HILL
ARCHITECT
SIXTY SEVEN UNION AVE
MEMPHIS TN 38103
901-529-8117
FAX: 901-523-0135
CELL 901-301-2874
shill1@midsouth.rr.com

HOUSTON LEVEE TRAILS APARTMENTS

SHELBY COUNTY, TENNESSEE

REVISIONS

FIRST FLOOR PLAN
BUILDING ELEVATIONS
BUILDING TYPE "A"

DRAWN SGH
CHECKED SGH
DATE 9-28-99

A4

99105.13

© 1999 STEPHEN G. HILL ARCHITECT

C:\SGH\99105.13\Dwg\Plot\A4.dwg Wed Jan 12 05:26:33 2000