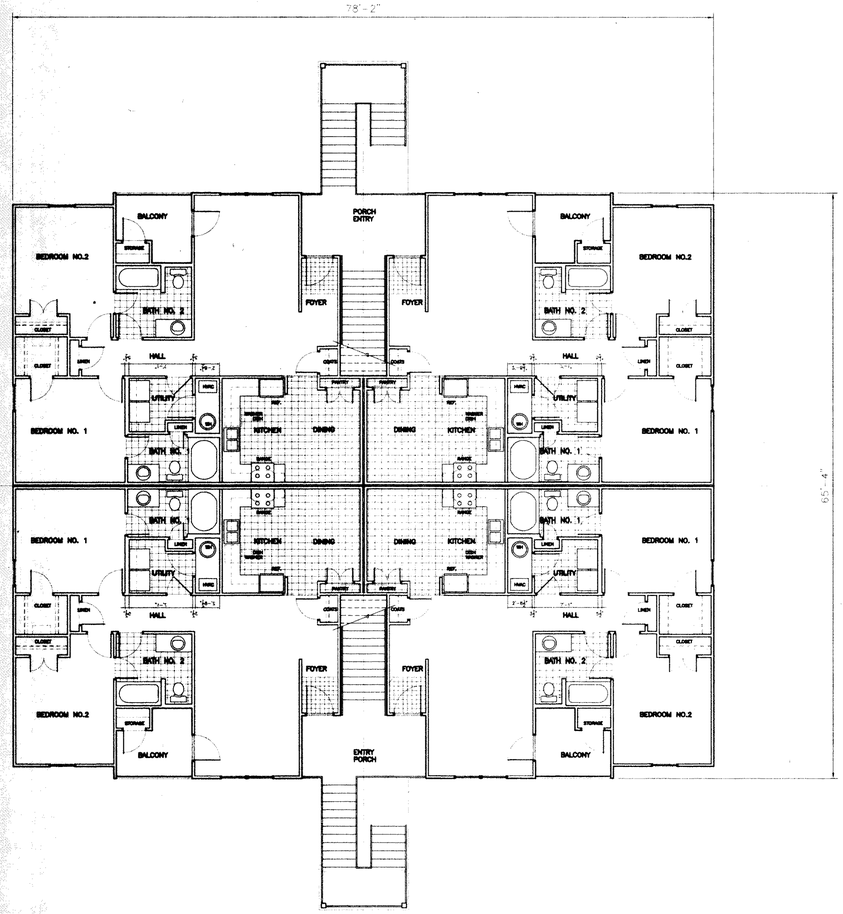

SECOND FLOOR PLAN – BUILDING TYPE A

1/8" = 1'-0"

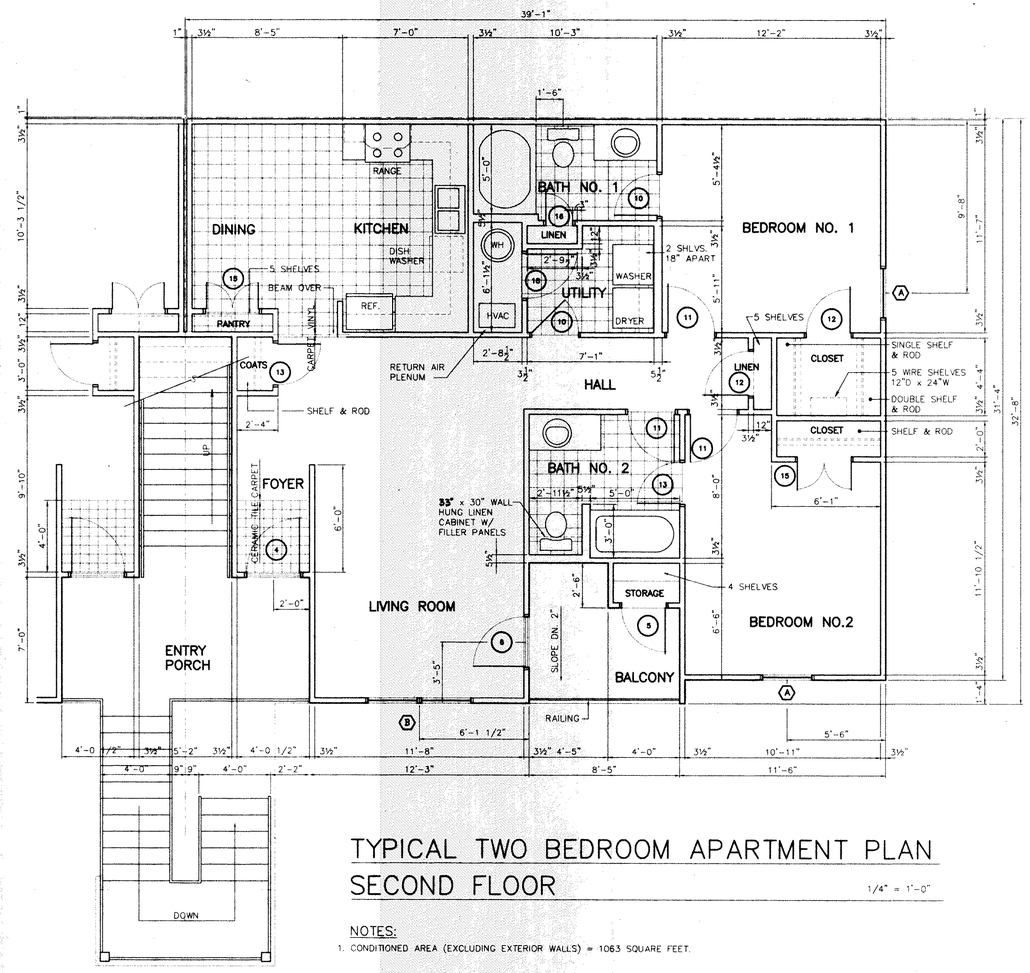

TYPICAL TWO BEDROOM APARTMENT PLAN
SECOND FLOOR

1/4" = 1'-0"

NOTES:

1. CONDITIONED AREA (EXCLUDING EXTERIOR WALLS) = 1063 SQUARE FEET.

STEPHEN G. HILL
ARCHITECT
SIXTY SEVEN UNION AVE
MEMPHIS TN 38103
901-529-8117
FAX 901-523-0135
CELL 901-301-2874
shill@midsouth.rr.com

HOUSTON LEVEE TRAILS APARTMENTS

SHELBY COUNTY, TENNESSEE

REVISIONS

SECOND FLOOR PLAN

BUILDING TYPE "A"

DRAWN SGH

CHECKED SGH

DATE 9-28-99

A5

99105.13

© 1999 STEPHEN G. HILL ARCHITECT