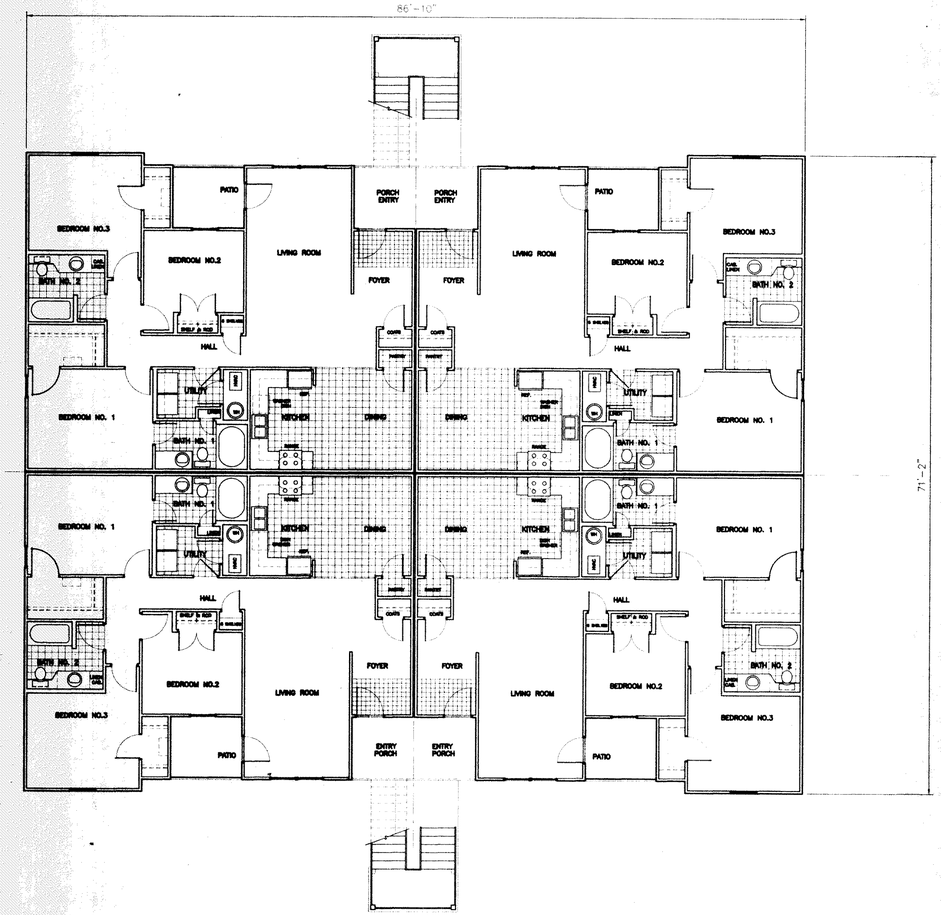

FIRST FLOOR PLAN – BUILDING TYPE B

1/8" = 1'-0"

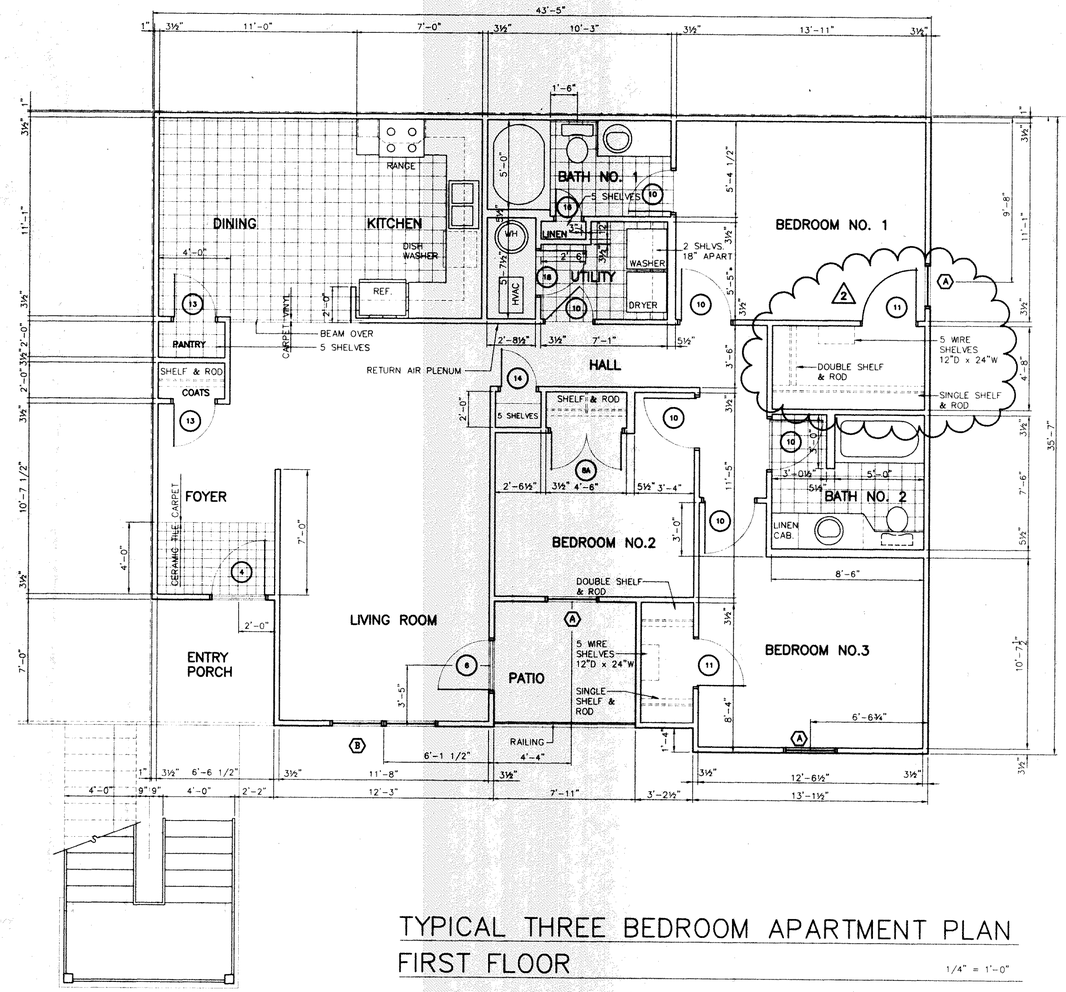

TYPICAL THREE BEDROOM APARTMENT PLAN
FIRST FLOOR

1/4" = 1'-0"

NOTES:

1. CONDITIONED AREA (EXCLUDING EXTERIOR WALLS) = 1345 SQUARE FEET.
2. ALL INTERIOR AND EXTERIOR LOAD BEARING WALLS AT GROUND FLOOR TO BE CONSTRUCTED WITH 2-2X4 STUDS AT 16" ON CENTER.
3. ALL GROUND FLOOR APARTMENTS WILL HAVE THE FOLLOWING:
   A. SOLID 2X6 BLOCKING CENTERED AT 36" ABOVE FINISH FLOOR FOR FUTURE GRAB BARS AT WATER CLOSET AND TUB/SHOWER UNIT.
   B. ALL CONTROL DEVISES WILL BE MOUNTED WITH CENTER POINT MOUNTED 48" ABOVE FINISH FLOOR.

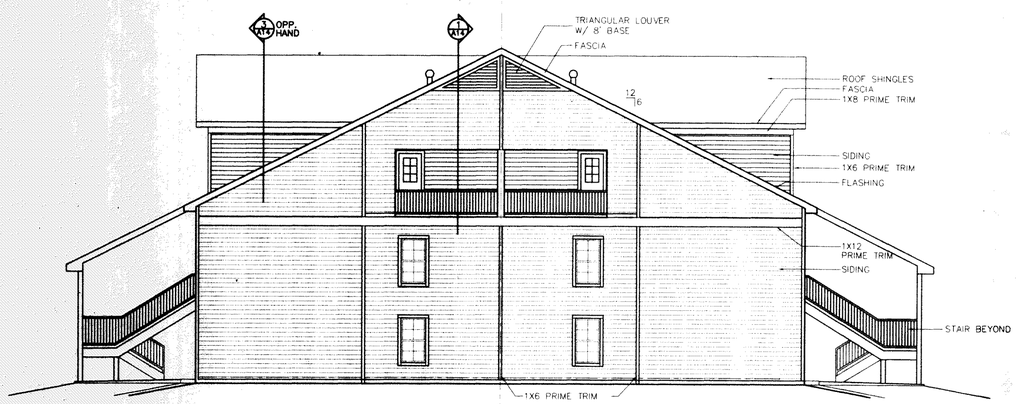

TYPICAL END ELEVATION – BUILDING TYPE B

1/8" = 1'-0"

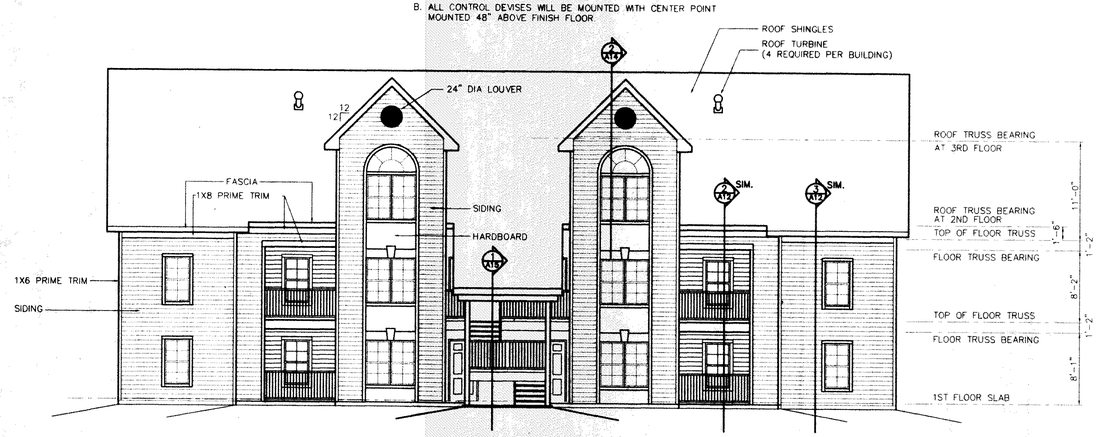

TYPICAL SIDE ELEVATION – BUILDING TYPE B

1/8" = 1'-0"

S G H A

STEPHEN G. HILL
ARCHITECT
SIXTY SEVEN UNION AVE
MEMPHIS TN 38103
901-529-8117
FAX: 901-523-0135
CELL 901-301-2874
shill1@midsouth.rr.com

S E A L

HOUSTON LEVEE TRAILS APARTMENTS

SHELBY COUNTY, TENNESSEE

REVISIONS

2 REVISION NO. 2 1-7-00

FIRST FLOOR PLAN

BUILDING ELEVATIONS

BUILDING TYPE "B"

DRAWN SGH

CHECKED SGH

DATE 9-28-99

A7

99105.13

© 1999 STEPHEN G. HILL ARCHITECT