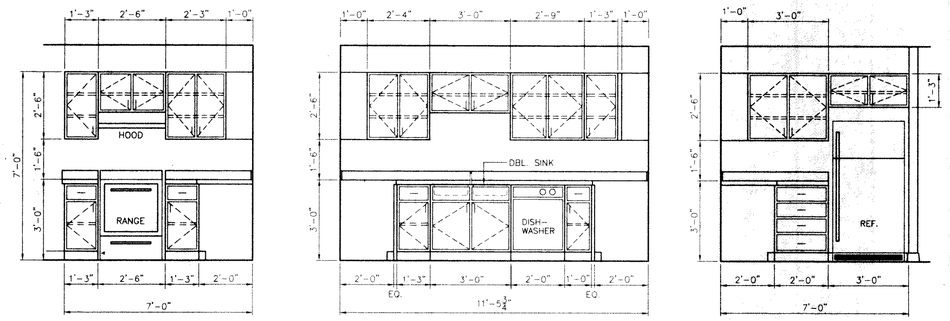

TYPICAL KITCHEN CABINETS @ BLDG. "A", TWO BEDROOM UNITS
3/8" = 1'-0"

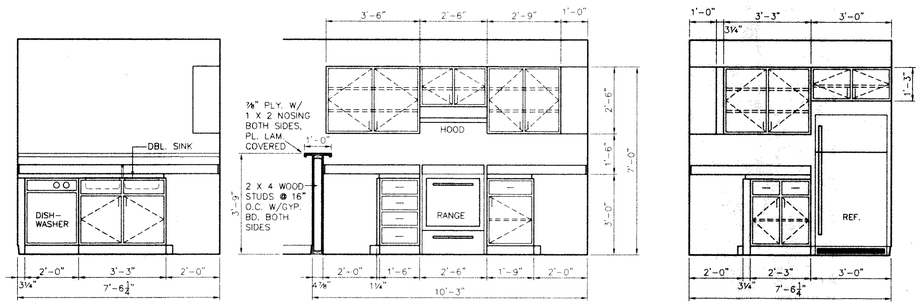

TYPICAL KITCHEN CABINETS @ BLDG. "A", ONE BEDROOM UNITS
3/8" = 1'-0"

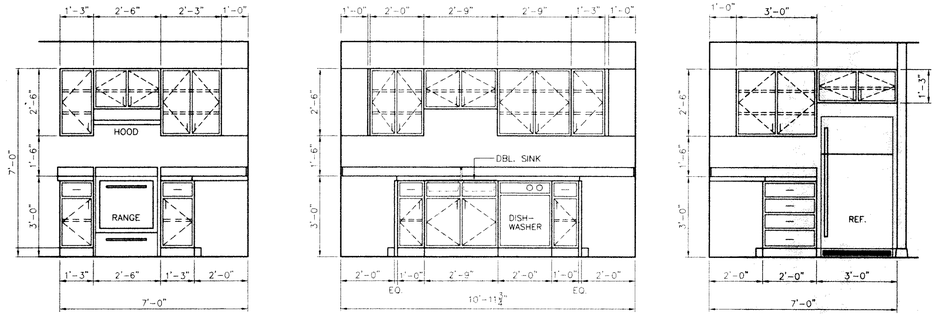

TYPICAL KITCHEN CABINETS @ BLDG. "B", THREE BEDROOM UNITS
3/8" = 1'-0"

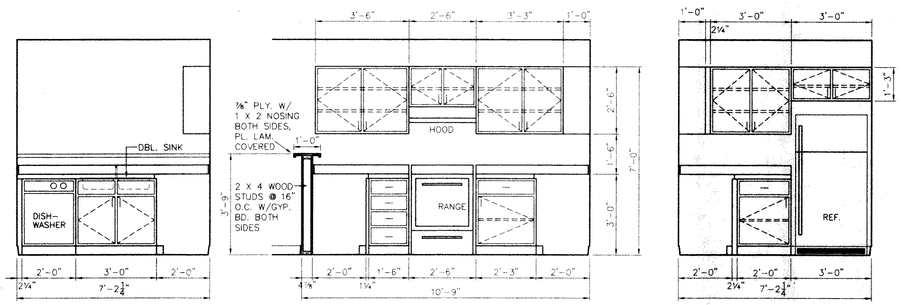

TYPICAL KITCHEN CABINETS @ BLDG. "B", ONE BEDROOM UNITS
3/8" = 1'-0"

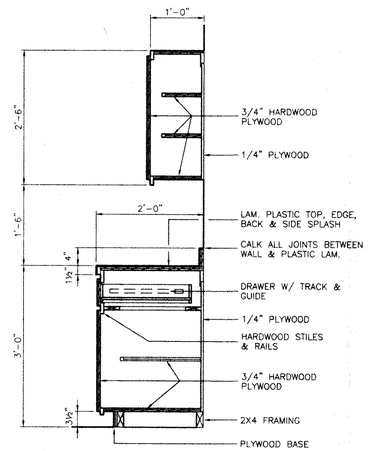

TYPICAL KITCHEN CABINETS
3/4" = 1'-0"

STEPHEN G. HILL
ARCHITECT
4646 POPLAR, SUITE 208
MEMPHIS TN 38117
901-683-3400
FAX: 901-683-3080
CELL: 901-301-2874
shill1@midsouth.rr.com

HOUSTON LEVEE TRAILS APARTMENTS

SHELBY COUNTY, TENNESSEE

REVISIONS

KITCHEN ELEVATIONS
BUILDINGS "A" AND "B"

DRAWN SGH
CHECKED SGH
DATE 9-28-99

A17

99105.13

© 1999 STEPHEN G. HILL ARCHITECT

\sgh\99105.13\dwg\Plot\A17 Sun Oct 03 11:49:45 1999