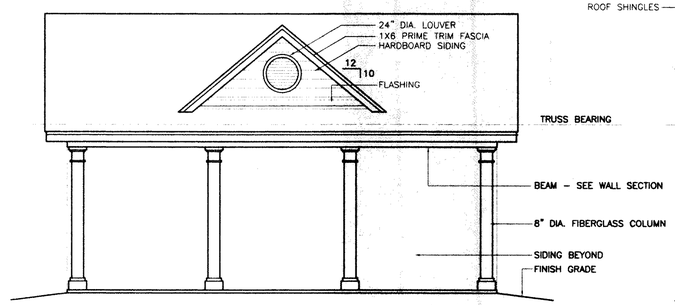

REAR ELEVATION

1/4"= 1'-0"

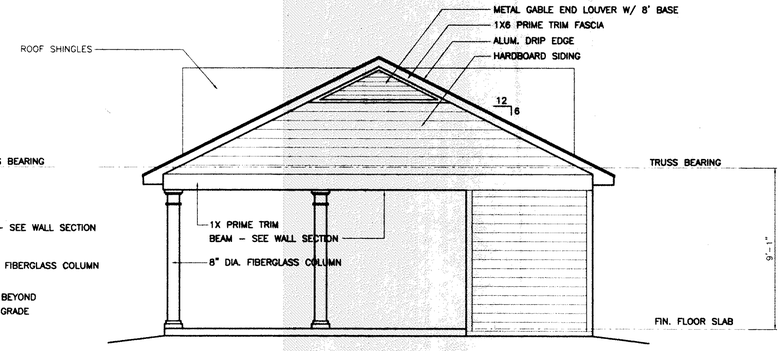

TYPICAL SIDE ELEVATION

1/4"= 1'-0"

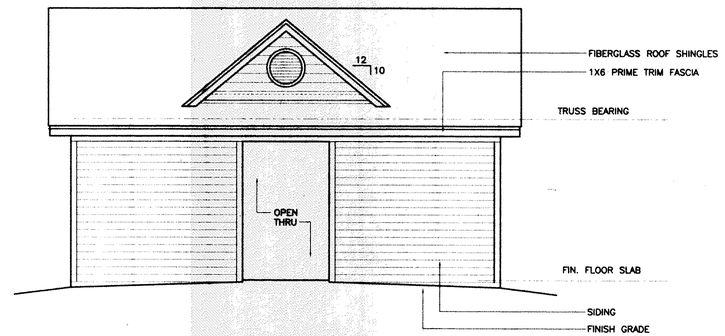

FRONT ELEVATION

1/4"= 1'-0"

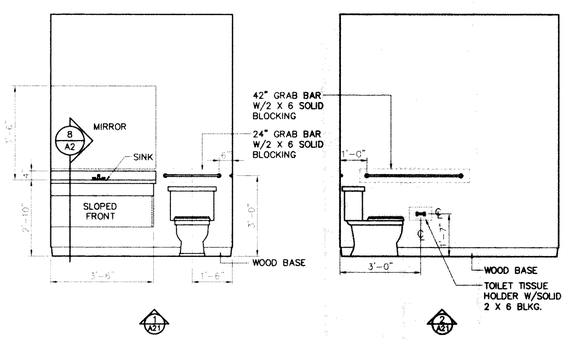

TOILET ROOM ELEVATIONS

3/8"= 1'-0"

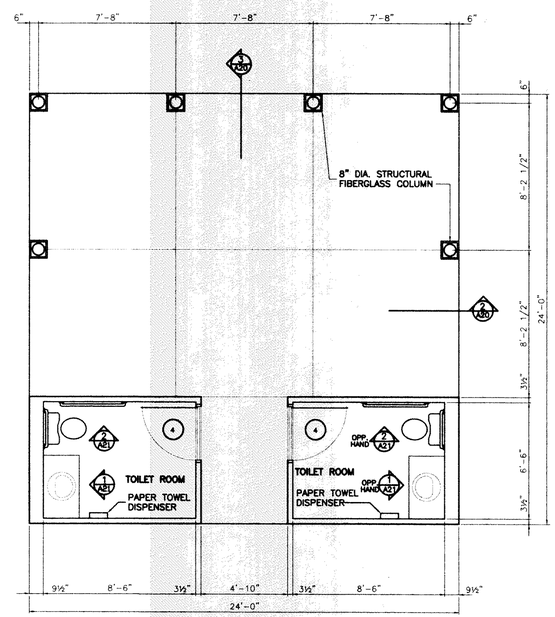

FLOOR PLAN

1/4"= 1'-0"

S G H A

STEPHEN G. HILL
ARCHITECT
4646 POPLAR, SUITE 208
MEMPHIS TN 38117
901-683-3400
FAX: 901-683-3080
CELL: 901-301-2874
shill1@midsouth.rr.com

S E A L

HOUSTON LEVEE TRAILS APARTMENTS

SHELBY COUNTY, TENNESSEE

REVISIONS

FLOOR PLAN
ELEVATIONS
GAZEBO

DRAWN SGH
CHECKED SGH
DATE 9-28-99

A21

99105.13

© 1999 STEPHEN G. HILL ARCHITECT

C:\sgh\99105.13\dwg\plot\A21 Sun Oct 03 10:55:40 1999