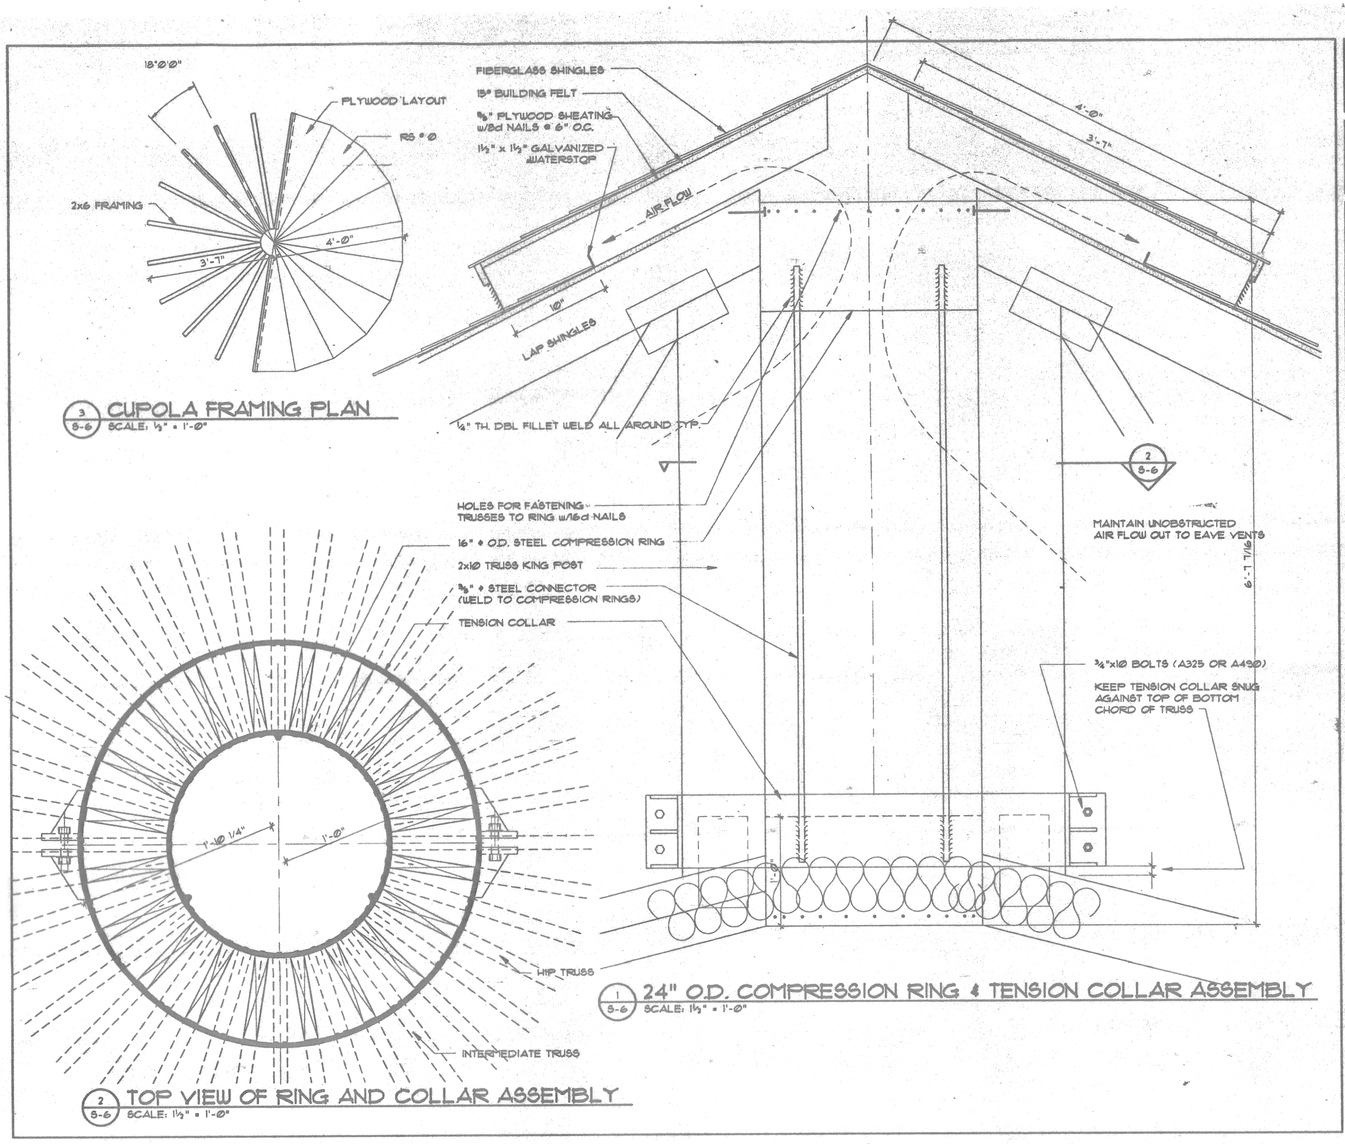

3 S-6 CUPOLA FRAMING PLAN
SCALE: ½" = 1'-Ø"

1 S-6 24" O.D. COMPRESSION RING & TENSION COLLAR ASSEMBLY
SCALE: 1½" = 1'-Ø"

2 S-6 TOP VIEW OF RING AND COLLAR ASSEMBLY
SCALE: 1½" = 1'-Ø"

SHEET 5-6 OF 16

REV. DATE

SCALE: 1½" = 1'-Ø"
DATE: 1-10-91

MODEL: 4000
DRAWING TYPE: ATLAS ASSEMBLY

Eagle's Nest Homes

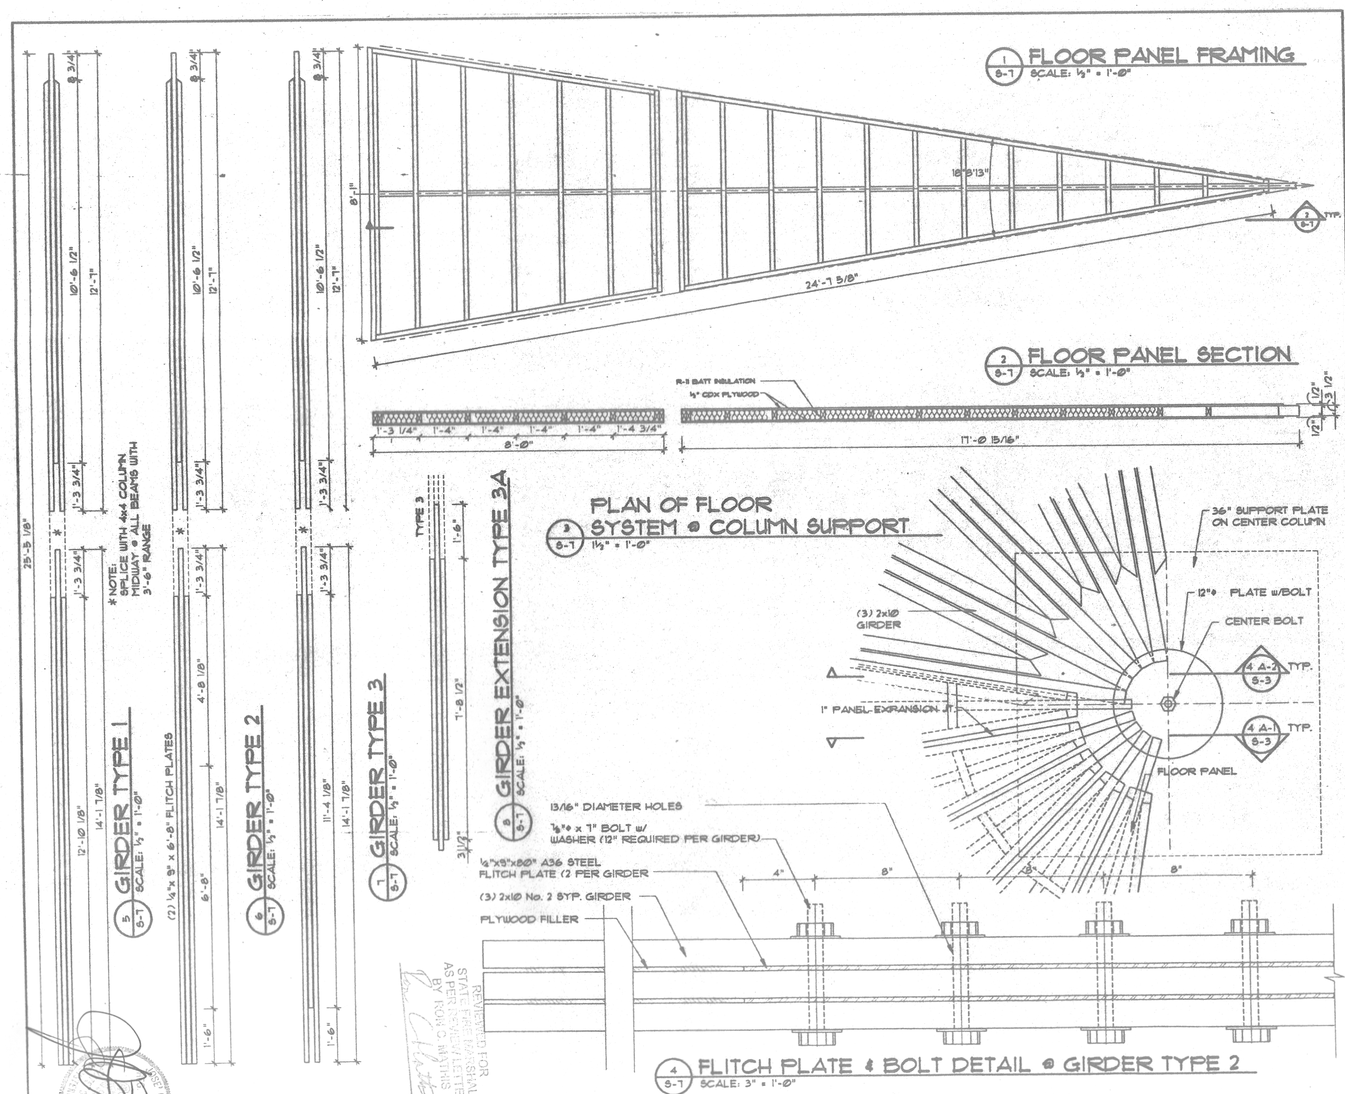

SHEET 7 OF 16

REV. DATE

SCALE: 1/2" = 1'-Ø"
DATE: 1-10-91

MODEL: 4000
DRAWING TYPE: FLOOR SYSTEM

Eagle's Nest Homes

REVISED FOR STATE CODE REVISIONS AS PER ISSUE LETTER BY NOW C. FRANTZ

J. C. FRANTZ, ARCHITECT
CERTIFICATION

DATE 7-1-91
CHK'D BY JCF
SCALE 1/2" = 1'-Ø"
DRN BY BOB
SHEET 6 OF 16