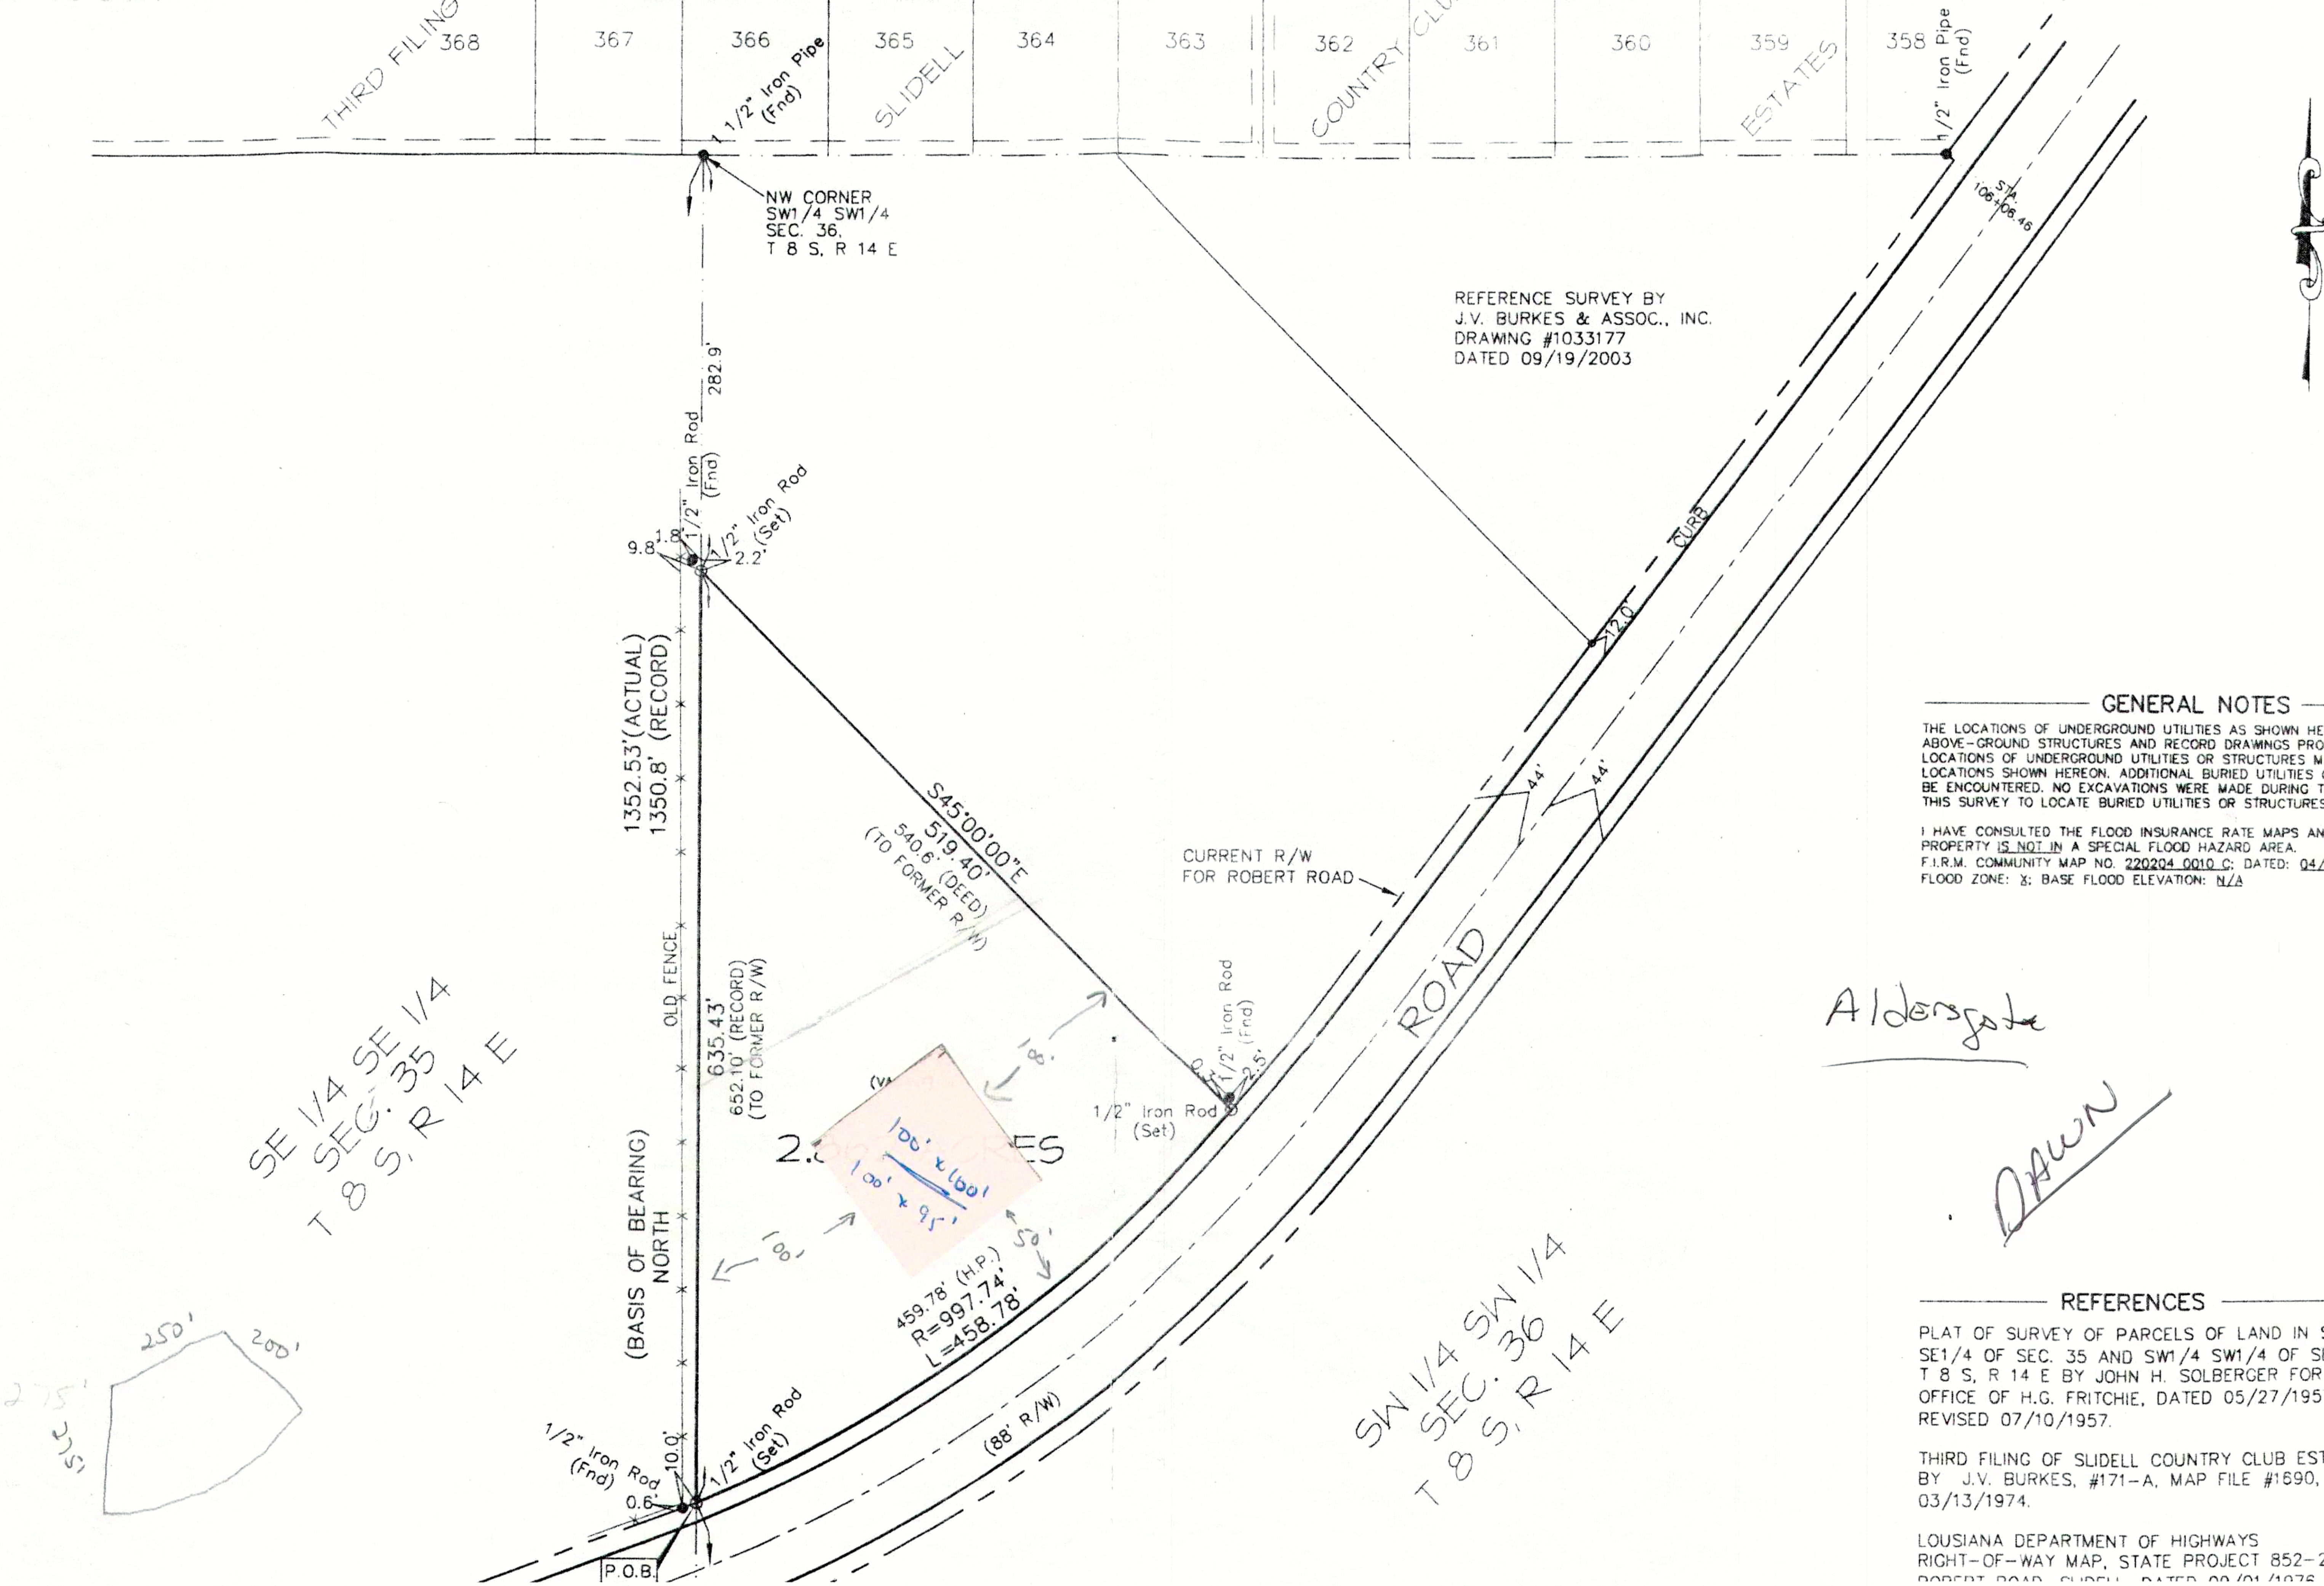

GENERAL NOTES

THE LOCATIONS OF UNDERGROUND UTILITIES AS SHOWN HEREON A[...] ABOVE-GROUND STRUCTURES AND RECORD DRAWINGS PROVIDED T[...] LOCATIONS OF UNDERGROUND UTILITIES OR STRUCTURES MAY VAR[...] LOCATIONS SHOWN HEREON. ADDITIONAL BURIED UTILITIES OR STRU[...] BE ENCOUNTERED. NO EXCAVATIONS WERE MADE DURING THE PRO[...] THIS SURVEY TO LOCATE BURIED UTILITIES OR STRUCTURES.

I HAVE CONSULTED THE FLOOD INSURANCE RATE MAPS AND FOUN[...] PROPERTY IS NOT IN A SPECIAL FLOOD HAZARD AREA.
F.I.R.M. COMMUNITY MAP NO. 220204 0010 C; DATED: 04/21/199[...]
FLOOD ZONE: X; BASE FLOOD ELEVATION: N/A

REFERENCES

PLAT OF SURVEY OF PARCELS OF LAND IN SE1/4 SE1/4 OF SEC. 35 AND SW1/4 SW1/4 OF SEC. 36 T 8 S, R 14 E BY JOHN H. SOLBERGER FOR THE OFFICE OF H.G. FRITCHIE, DATED 05/27/1957 AND REVISED 07/10/1957.

THIRD FILING OF SLIDELL COUNTRY CLUB ESTATES BY J.V. BURKES, #171-A, MAP FILE #1690, FILED 03/13/1974.

LOUSIANA DEPARTMENT OF HIGHWAYS RIGHT-OF-WAY MAP, STATE PROJECT 852-25-08, ROBERT ROAD, SLIDELL, DATED 09/01/1976. (H.P.)