LANDSCAPE LEGEND

- CRAPE TREE MINIMUM OF 10' TO 12' HIGH CALIPER OF 2 1/2" MEASURED AT 2 FT. ABOVE THE GROUND REQUIRED EVERY 20' – 25' O.C.
- NUTTALL OAK TREE MINIMUM OF 8' TO 10' HIGH CALIPER OF 3" MEASURED AT 2 FT. ABOVE THE GROUND REQUIRED EVERY 20' O.C.
- LIVE OAK CALIPER OF 3" MEASURED AT 2 FT. ABOVE THE GROUND REQUIRED EVERY 20' O.C.
- DWARF CAMELLIA SHALL NO EXCEED 4' IN HEIGHT AT MATURITY
- SHRUB
- MULCH (PINE NEEDLES OR BARK) WITH FLOWERBEDS PROVIDED AT PEDESTRIAN WALKWAYS WHERE APPLICABLE

NOTES:
1. PROVIDE A MIN. LANDSCAPE AREA OF 5' WIDE ALONG BLDG. FOUNDATIONS, WHERE BLDG. FACES A PARKING LOT, STREET, DRIVEWAY, OR IS VISIBLE FROM A PUBLIC STREET.

LEGAL DESCRIPTION

A TOPOGRAPHIC SURVEY OF A 3.00 ± ACRE PIECE OF LAND
SECTION 36, T8S - R14E CITY OF SLIDELL
ST. TAMMANY PARISH, LOUISIANA

PARKING REQUIREMENTS

9,459 SF BUILDING TOTAL
2 SPACES PER CLASSROOM = 18 SPACES REQUIRED
53 SPACES FOR ACTIVITY CENTER
TOTAL PARKING REQUIRED = 66 SPACES (INCLUDES 3 HANDICAP)
TOTAL PARKING PROVIDED = 71 SPACES (INCLUDES 3 HANDICAP)

SITE LIGHTING

EXTERIOR LIGHTING SHALL BE SHADED OR INWARDLY DIRECTED IN SUCH A MANNER SO THAT NO DIRECT LIGHTING OR GLARE BE CAST BEYOND THE PROPERTY LINE. THE INTENSITY OF SUCH LIGHTING SHALL NOT EXCEED ONE FOOT CANDLE AS MEASURED AT THE ABUTTING PROPERTY LINE. (N/A)

SITE PLAN NOTES

1. ROOFING MATERIAL: METAL ROOFING PANEL
2. SIDING MATERIAL: CONVENTIONAL STUCCO VENEER
3. UTILITIES: ALL UTILITIES SHALL BE PLACED UNDERGROUND

PEDESTRIAN ACCESS REQUIREMENTS

PEDESTRIAN ACCESS REQUIRED: 400 SQ. FT.
ACTUAL PEDESTRIAN ACCESS PROVIDED: 522 SQ. FT.

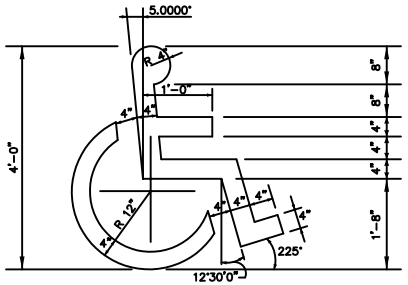

HANDICAP SYMBOL DETAIL
N. T. S.

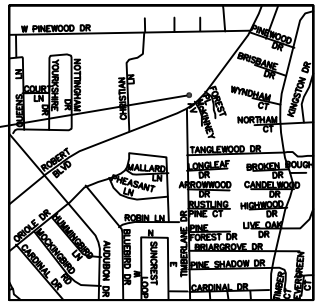

WORK SITE

VICINITY MAP
N.T.S.

NOTE:
SIGNAGE SHALL COMPLY WITH SIGNAGE GUIDELINES

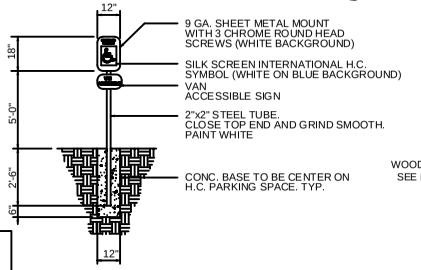

HANDICAP PARKING SIGN
N. T. S.

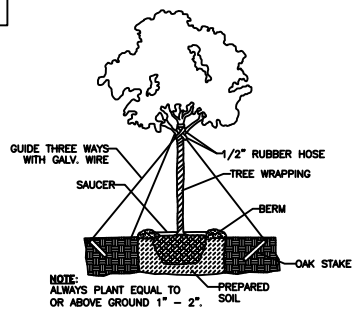

TYPICAL TREE PLANTING DETAIL
N. T. S.

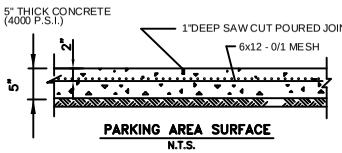

PARKING AREA SURFACE
N.T.S.

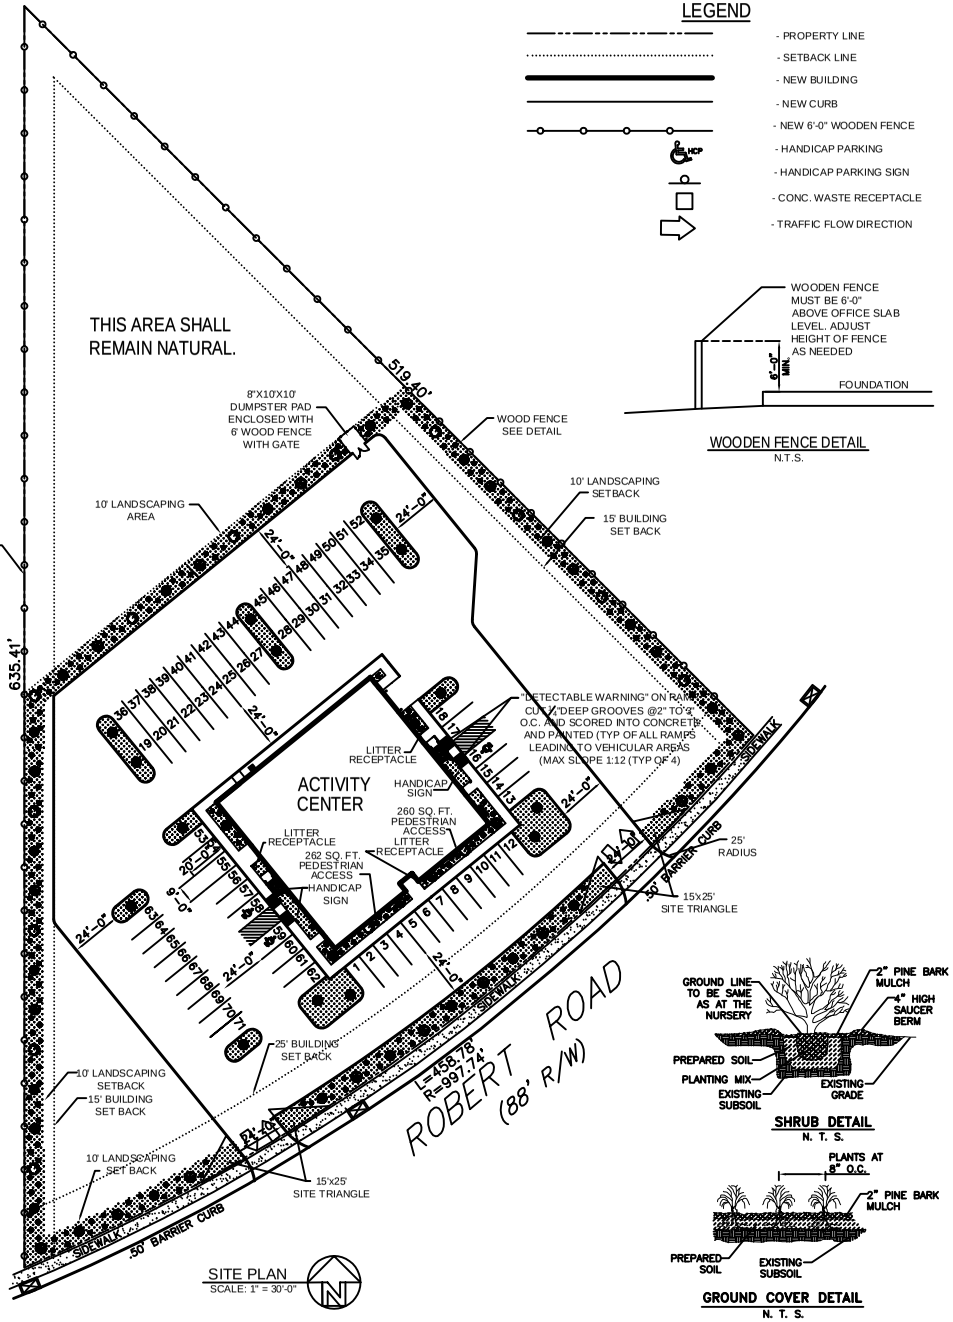

WOODEN FENCE DETAIL
N.T.S.

SHRUB DETAIL
N. T. S.

GROUND COVER DETAIL
N. T. S.

DAMMON ENGINEERING, INC.
1095 FLORIDA AVENUE 985-649-5532 SLIDELL, LA. 70458
DAMMONENGINEERING.COM

ACTIVITY CENTER

SITE PLAN

ALDERSGATE UNITED METHODIST
360 ROBERT BLVD.
SLIDELL, LOUISIANA

SCALE:AS NOTED
FILE:
JOB NO.1849
DATE:4-17-07
SHEET C-2
OF