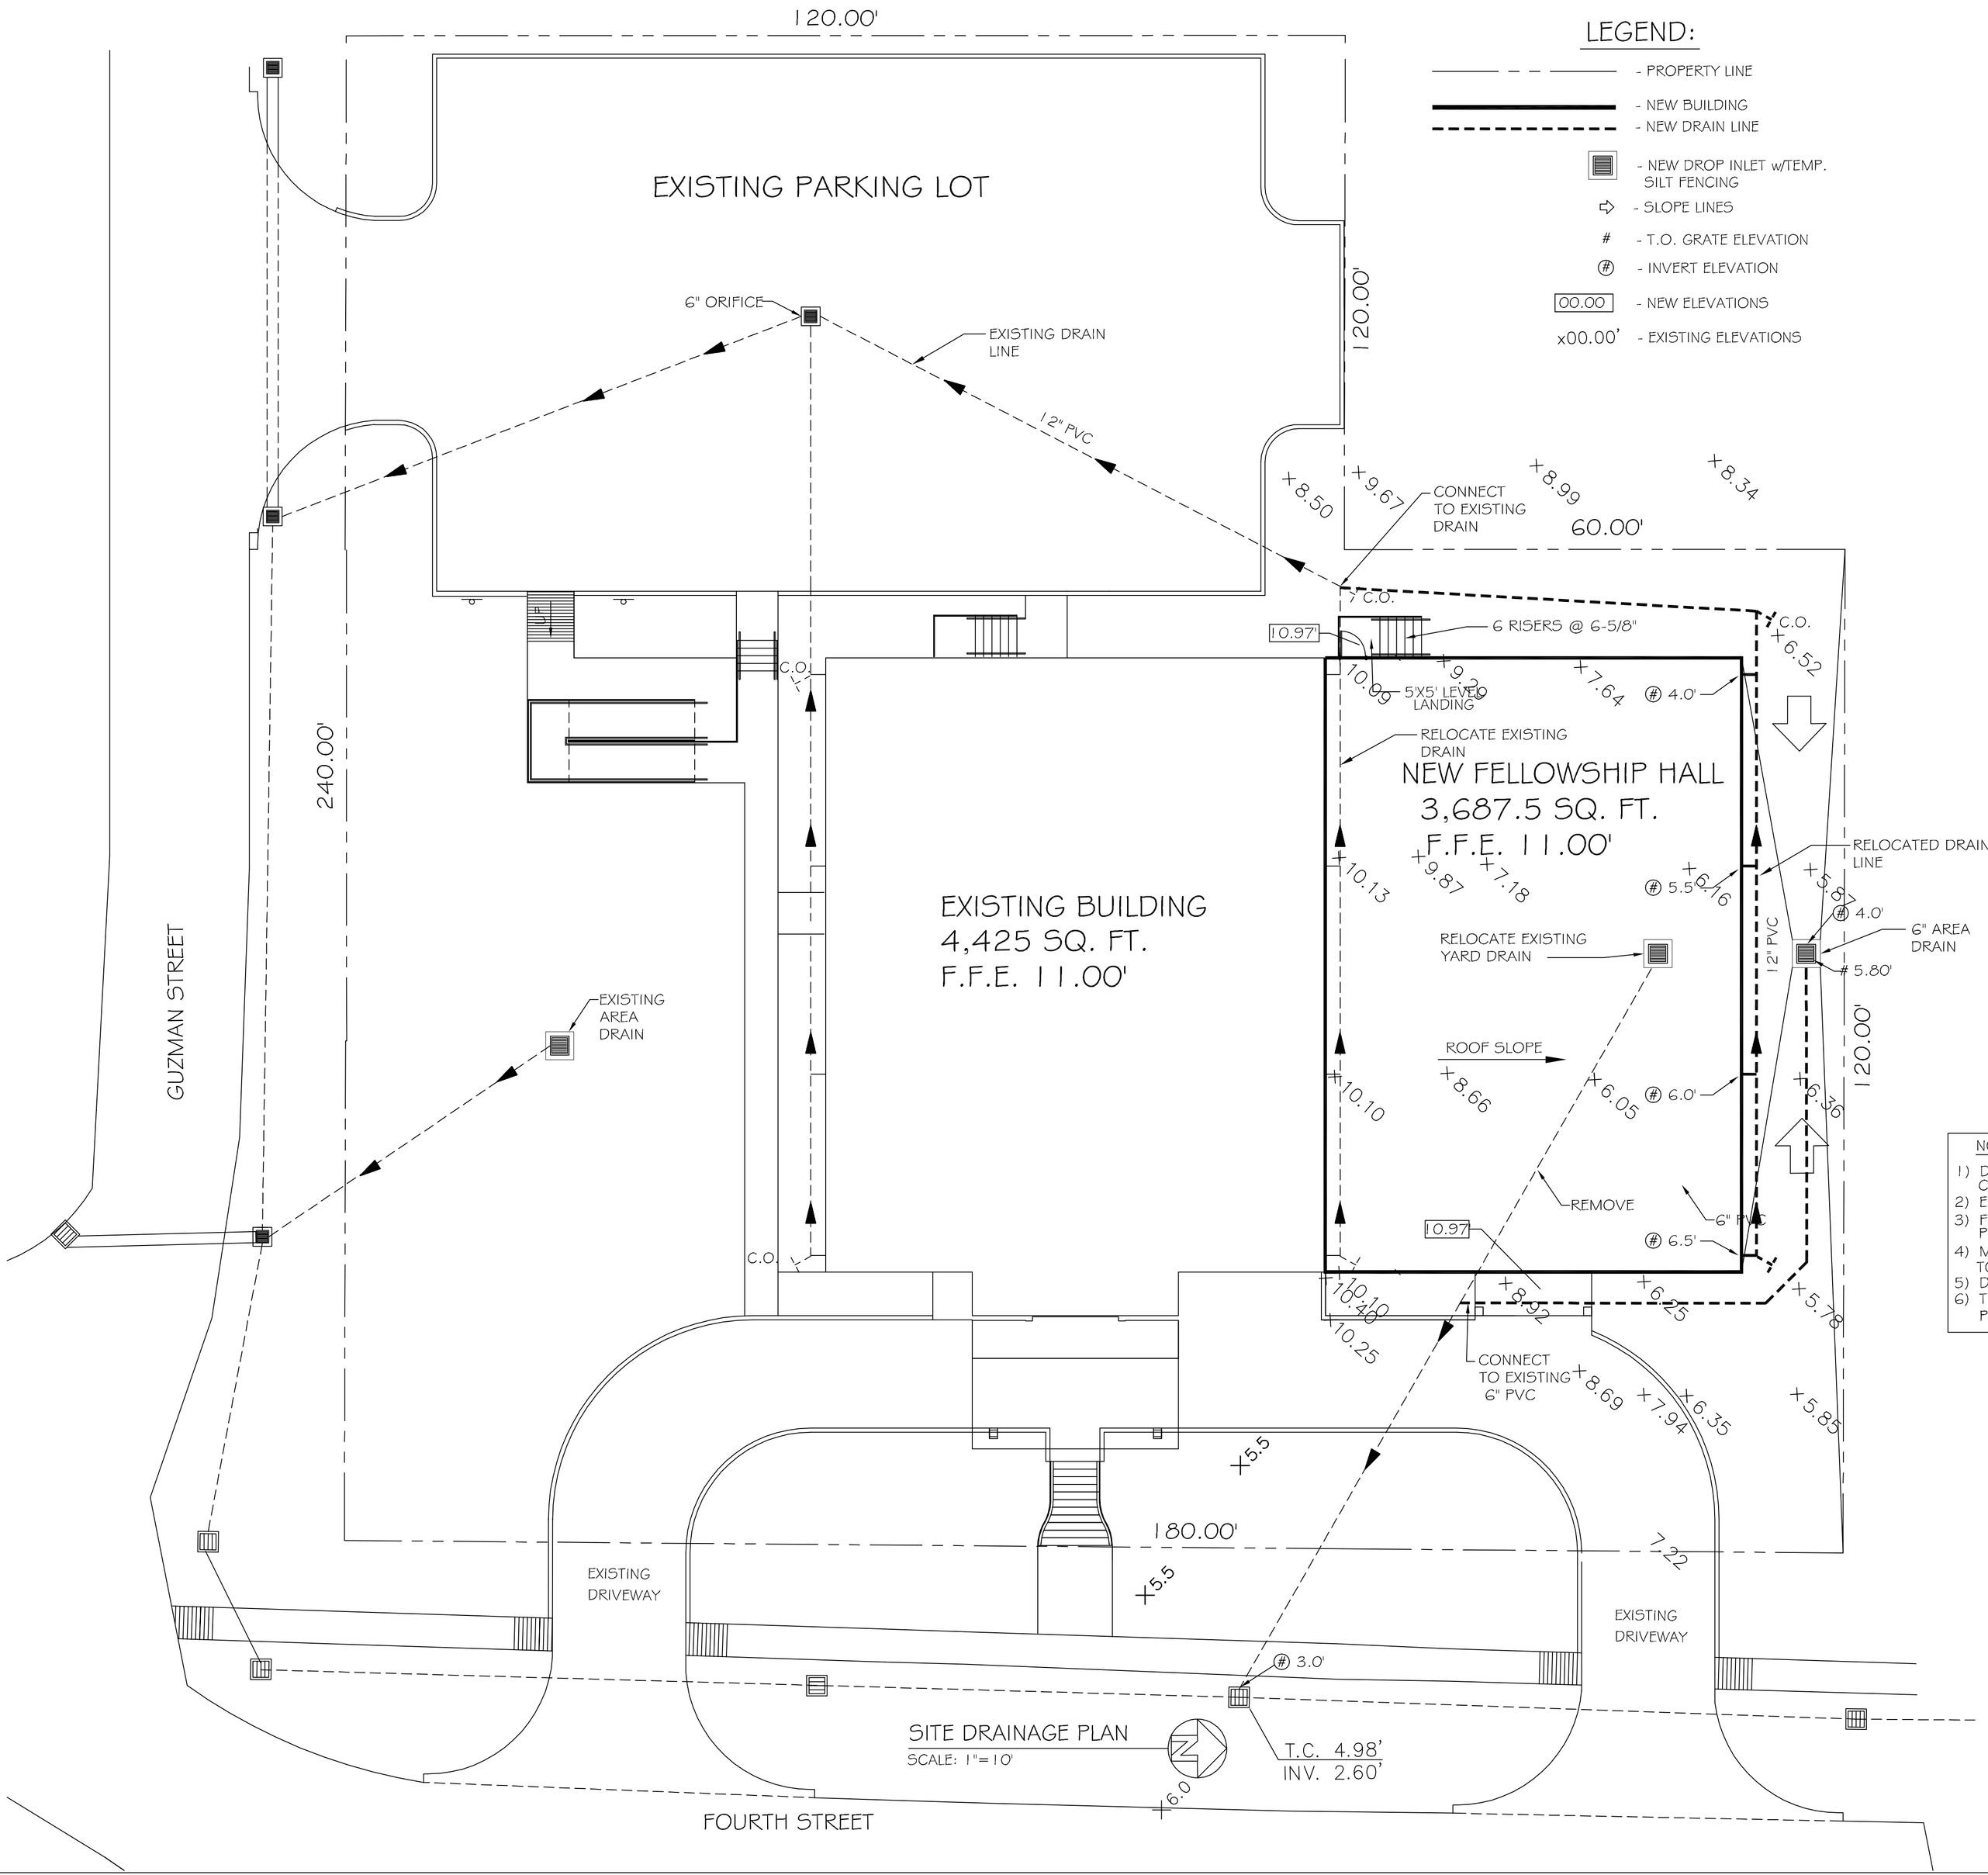

LEGEND:

- PROPERTY LINE
- NEW BUILDING
- NEW DRAIN LINE
- NEW DROP INLET w/TEMP. SILT FENCING
- SLOPE LINES
- # - T.O. GRATE ELEVATION
- (#) - INVERT ELEVATION
- 00.00 - NEW ELEVATIONS
- x00.00' - EXISTING ELEVATIONS

NOTES:

1) DRAIN PIPE & FITTINGS WITHIN PROPERTY LINE SHALL BE POLYVINYL CHLORIDE PLASTIC PIPE, MEETING CLASS 100 C-900 PVC.
2) ELEVATIONS SHOWN ARE M.S.L.
3) FIELD VERIFY ALL ELEVATIONS AND DRAINAGE SYSTEM PLACEMENT PRIOR TO START OF WORK.
4) MUCK OUT FOR FOUNDATION PAD TO UNDISTURBED SOIL CAPABLE OF 1500 PSF BEARING.
5) DOWN SPOUTS SHALL FLOW INTO SUB-SURFACE DRAINAGE.
6) THERE IS NO EVIDENCE OF EXISTING OFF-SITE FLOW CROSSING THE PROPERTY.

DAMMON ENGINEERING, INC.
Architects & Engineers
CHIEF ENGINEER: EMMETT DAMMON, P.E.
CHIEF ARCHITECT: KEVIN ANGHEN
5544 ADLAI STEVENSON TRAIL
SLIDELL, LA 70458
dammonengineering.com
dammon@bellsouth.net
PHONE: 985-649-5832
FAX: 985-641-5950

TABERNACLE BAPTIST CHURCH NEW FELLOWSHIP HALL

2445 FOURTH STREET
SLIDELL, LA 70458

JOB No:	2171	DATE: 04-30-2013
DRAWN BY:	JCT	CHECKED BY: CD

The above drawings and specifications, designs and arrangements represent the property and shall remain the property of Dammon Engineering, and shall not be used for construction purposes, in whole or in part, without the written consent of Dammon Engineering. Visual contact with these drawings and specifications shall constitute conclusive evidence of acceptance of these restrictions.

#	DESCRIPTION	DATE
	REVISIONS	

DRAINAGE PLAN

SHEET No: 5 OF 13

C3