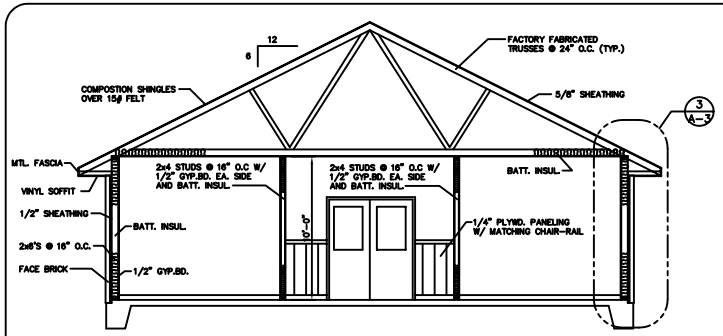

1 A-3 BUILDING SECTION
1/4"=1'-0"

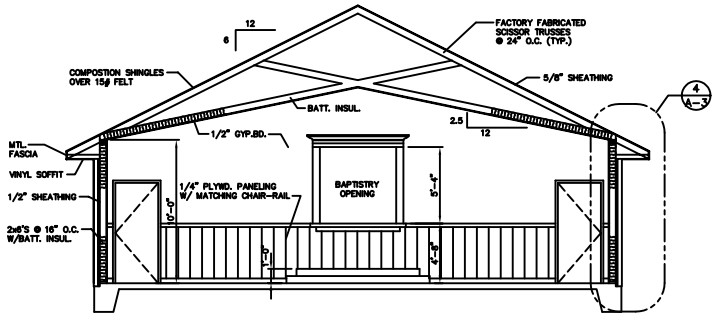

2 A-3 BUILDING SECTION
1/4"=1'-0"

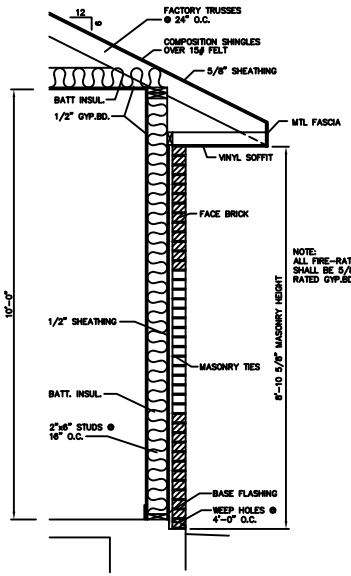

3 A-3 WALL SECTION
3/4"=1'-0"

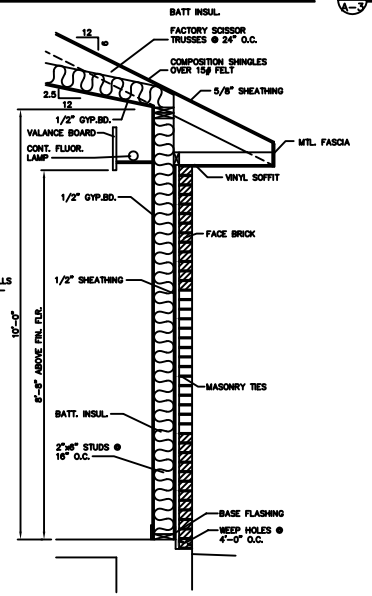

4 A-3 WALL SECTION
3/4"=1'-0"

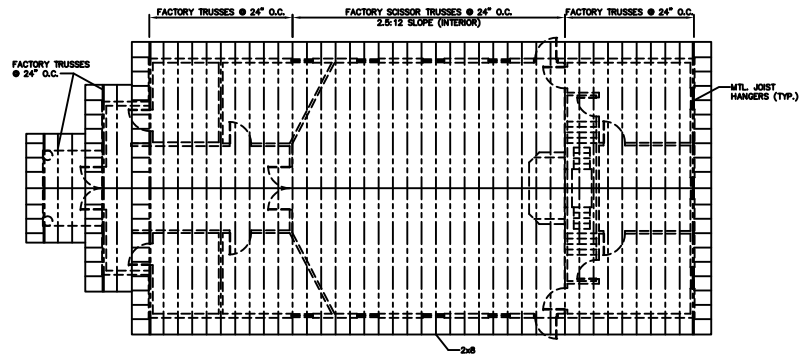

6 A-3 ROOF FRAMING PLAN
1/8"=1'-0"

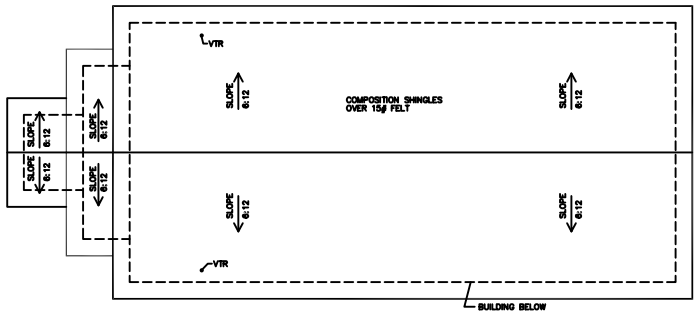

7 A-3 ROOF PLAN
1/8"=1'-0"

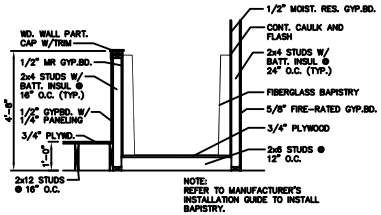

5 A-3 SECTION
1/2"=1'-0"

BUILDING SECTIONS

MANDEVILLE, LOUISIANA
ST. TAMMANY PARISH

NORTHSHORE CHURCH OF CHRIST

DAMMON ENGINEERING, INC.
ARCHITECTS — ENGINEERS
2000 OLD SPANISH TRAIL STE 100 985-649-5832 SLIDELL, LA. 70458
DAMMONENGINEERING.COM

SCALE:AS NOTED
FILE:
JOB NO.
DATE:02-14-03
SHEET
A-3
OF