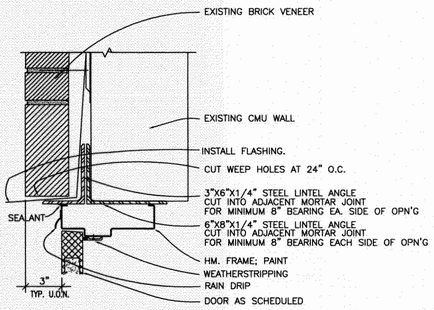

1 H.M. DOOR HEAD DETAIL
3" =1'-0"

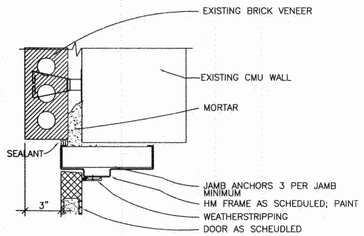

2 H.M. DOOR JAMB DETAIL
3" =1'-0"

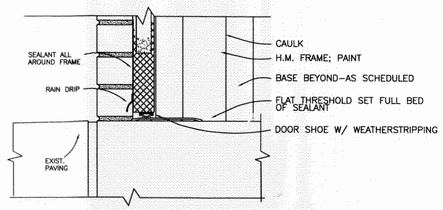

3 H.M. DOOR SILL DETAIL
3" =1'-0"

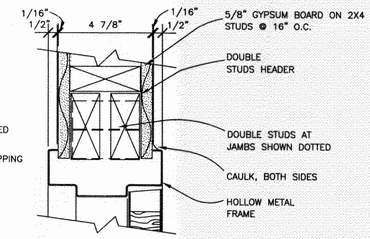

4 DR. HEAD/JAMB SIM.
SCALE: 3" = 1'-0"

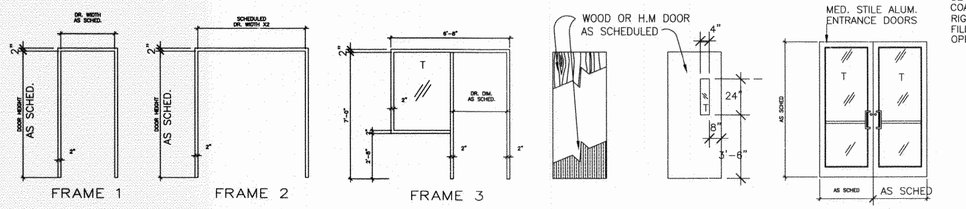

6 DOOR & FRAME ELEVATIONS
SCALE: 1/4" = 1'-0"

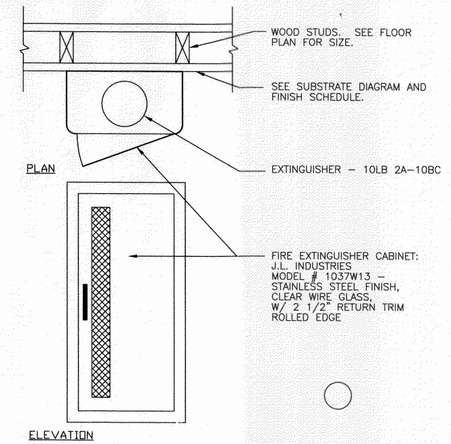

5 FIRE EXT. CABINET
1" = 1'-0"

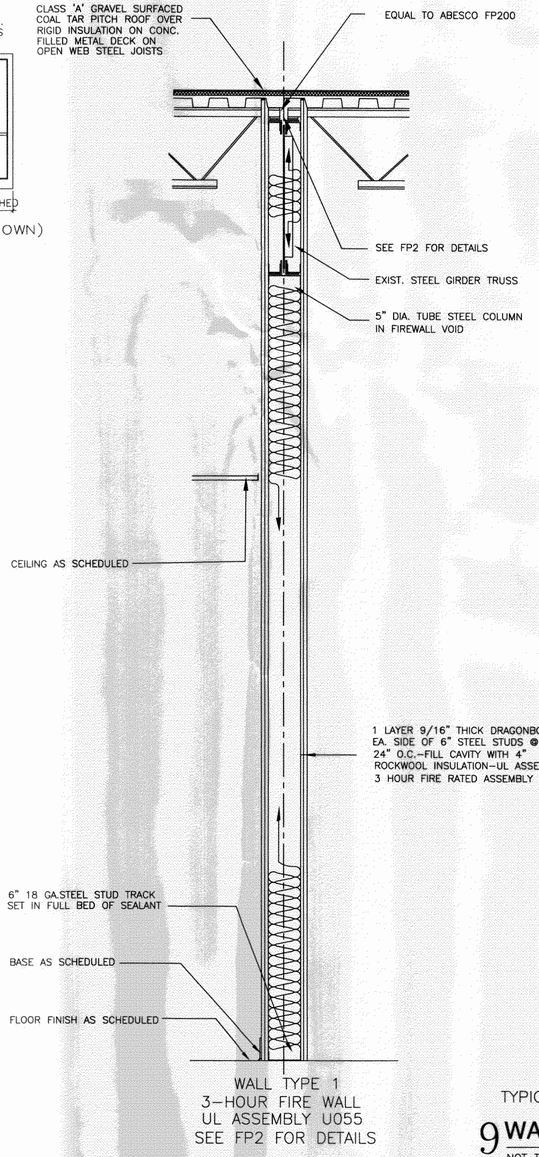

9 WALL TYPES
NOT TO SCALE

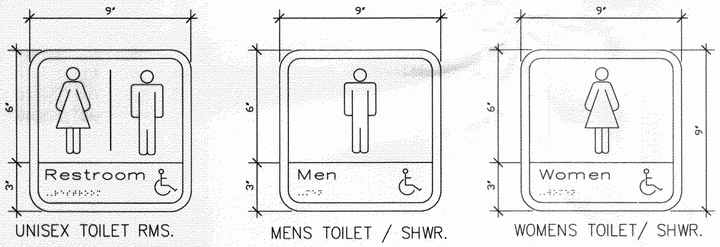

7 GRAPHIC SYMBOL SIGNS
SCALE 3" = 1'-0"

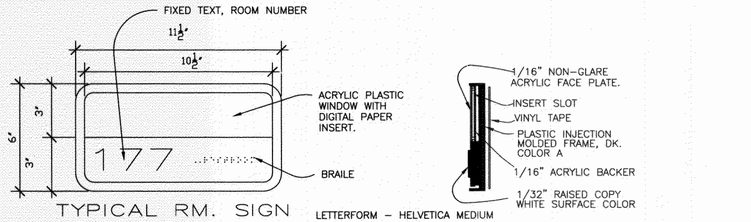

8 ROOM SIGNS
SCALE 3" = 1'-0"

GENERAL NOTES:
1. ROOM SIGNS SHALL BE EQUAL TO "ASI INTOUCH" SERIES WITH "WS" SERIES "WINDOW SIGN" WITH DIGITAL NAME INSERT. W/ ADA COMPLIANT ROOM NUMBERS AND BRAILLE CHARACTERS
2. PROVIDE SIGNAGE AT ALL INTERIOR DOORS
3. IN ADDITION TO ROOM SIGNAGE, PROVIDE LOW LEVEL MOUNTED EXIT SIGNAGE AT ALL EXTERIOR EXIT DOORS AND STAIR EXIT DOORS.

DAMMON
ENGINEERING, INC.
CHIEF ENGINEER
EMMETT
DAMMON, P.E.
CHIEF ARCHITECT
ROBERT
WILTSE
1095 FLORIDA AVENUE
SLIDELL, LA. 70458
OFFICE: 985-649-5832
FAX: 985-641-5950
WEBSITE:
WWW.DAMMONENGINEERING.COM
EMAIL:
DAMMONENG@BELLSOUTH.NET
ARCHITECTURE
ENGINEERING
STUDIES
PLANNING
INVESTIGATION
EXPERT WITNESS

NORTHSHORE
CHURCH
KENSINGTON DR.
SLIDELL, LA

DETAILS
WALL TYPES

367234
REVIEWED FOR STATE FIRE MARSHAL AS PER REVIEW LETTER
BY: LAWRENCE J. DELAUNE, ARCHITECT, CBO

REV: #1 06-08-09
SCALE: AS NOTED
JOB#: 1988
DATE: 09-30-08
SHEET
A-3
OF