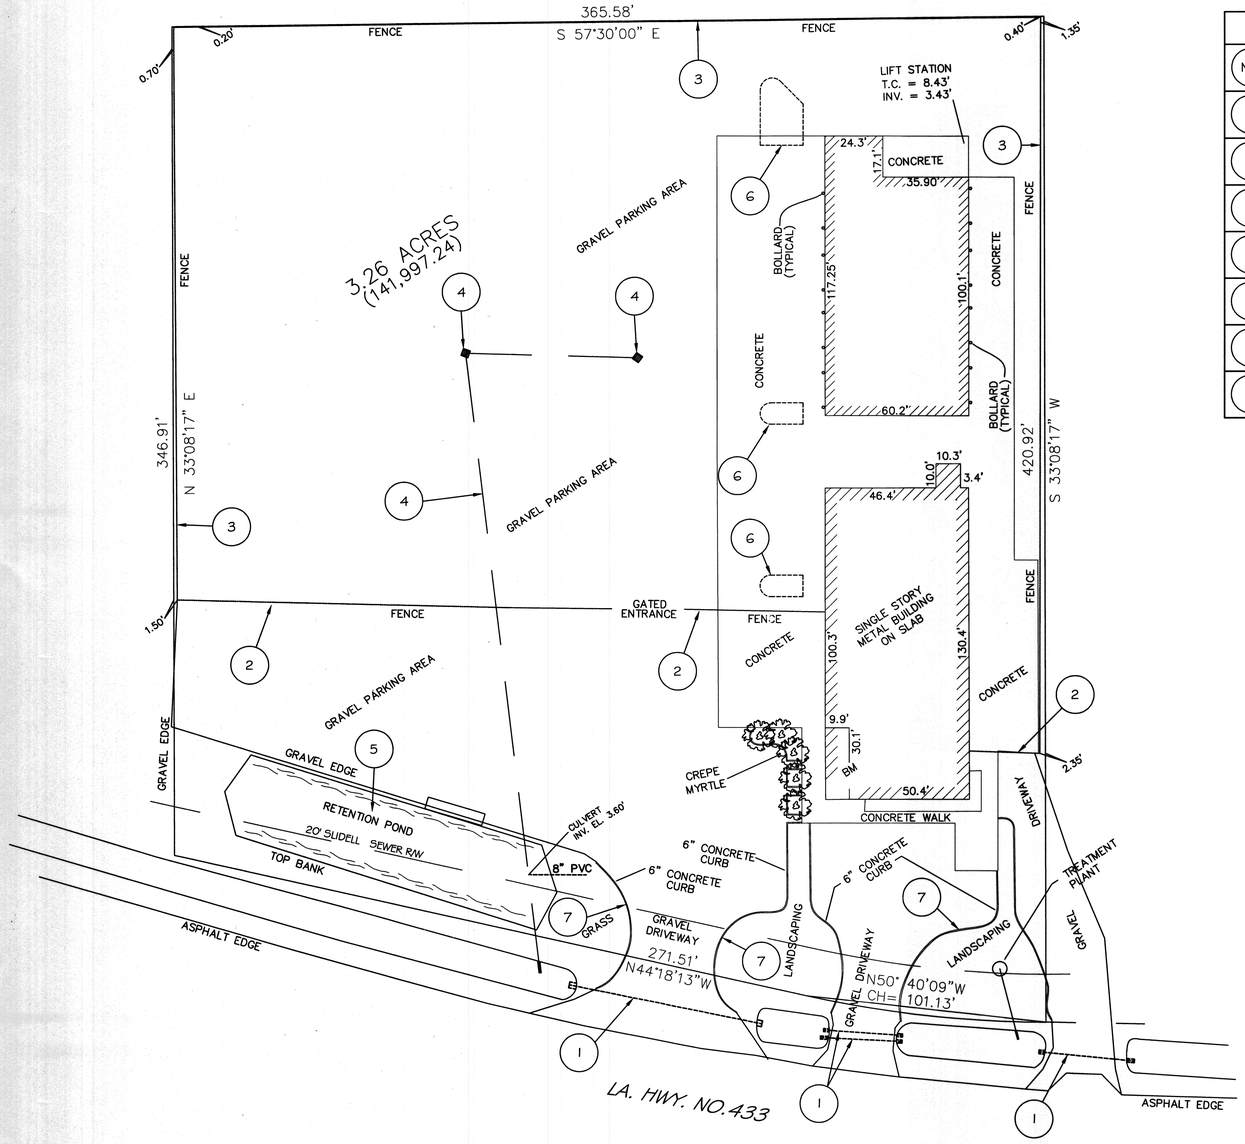

SITE DEMO PLAN

SCALE: 1"=30'-0"

SITE DEMOLITION NOTES	
No.	DESCRIPTION
1	EXISTING DRAINAGE CULVERTS TO REMAIN.
2	REMOVE EXISTING FENCE AND GATED ENTRANCE ALONG FRONT OF PROPERTY.
3	EXISTING PERIMETER FENCE TO REMAIN.
4	REMOVE EXISTING DRAINAGE INLETS AND PIPE.
5	FILL EXISTING RETENTION POND TO MATCH EXISTING GRADE ELEVATIONS.
6	DEMO EXISTING CONCRETE AND GRAVEL PARKING AS REQUIRED FOR NEW LANDSCAPED ISLANDS. SEE PAVING PLAN FOR DIMENSIONS.
7	DEMO EXISTING 6" CONCRETE CURB AS NEEDED FOR NEW PAVING LAYOUT.

DAMMON
ENGINEERING, INC.

CHIEF ENGINEER
EMMETT
DAMMON, P.E.

CHIEF ARCHITECT
ROBERT
WILTSE

554 OLD SPANISH TRAIL
SLIDELL, LA. 70458
OFFICE: 985-649-5832
FAX: 985-641-5950

WEBSITE:
WWW.DAMMONENGINEERING.COM

EMAIL:
DAMMONENG@BELLSOUTH.NET

ARCHITECTURE

ENGINEERING

STUDIES

PLANNING

INVESTIGATION

EXPERT WITNESS

LIVING THE WORD
INTERNATIONAL

2528
OLD SPANISH TRAIL
SLIDELL, LA
70461

SITE DEMO
PLAN

STATE OF LOUISIANA
ROBERT C. DAMMON, JR.
License No. 8796
PROFESSIONAL ENGINEER

REV:

SCALE: AS NOTED

JOB#: 2128

DATE: 01-27-12

SHEET 3

C-2

OF 21