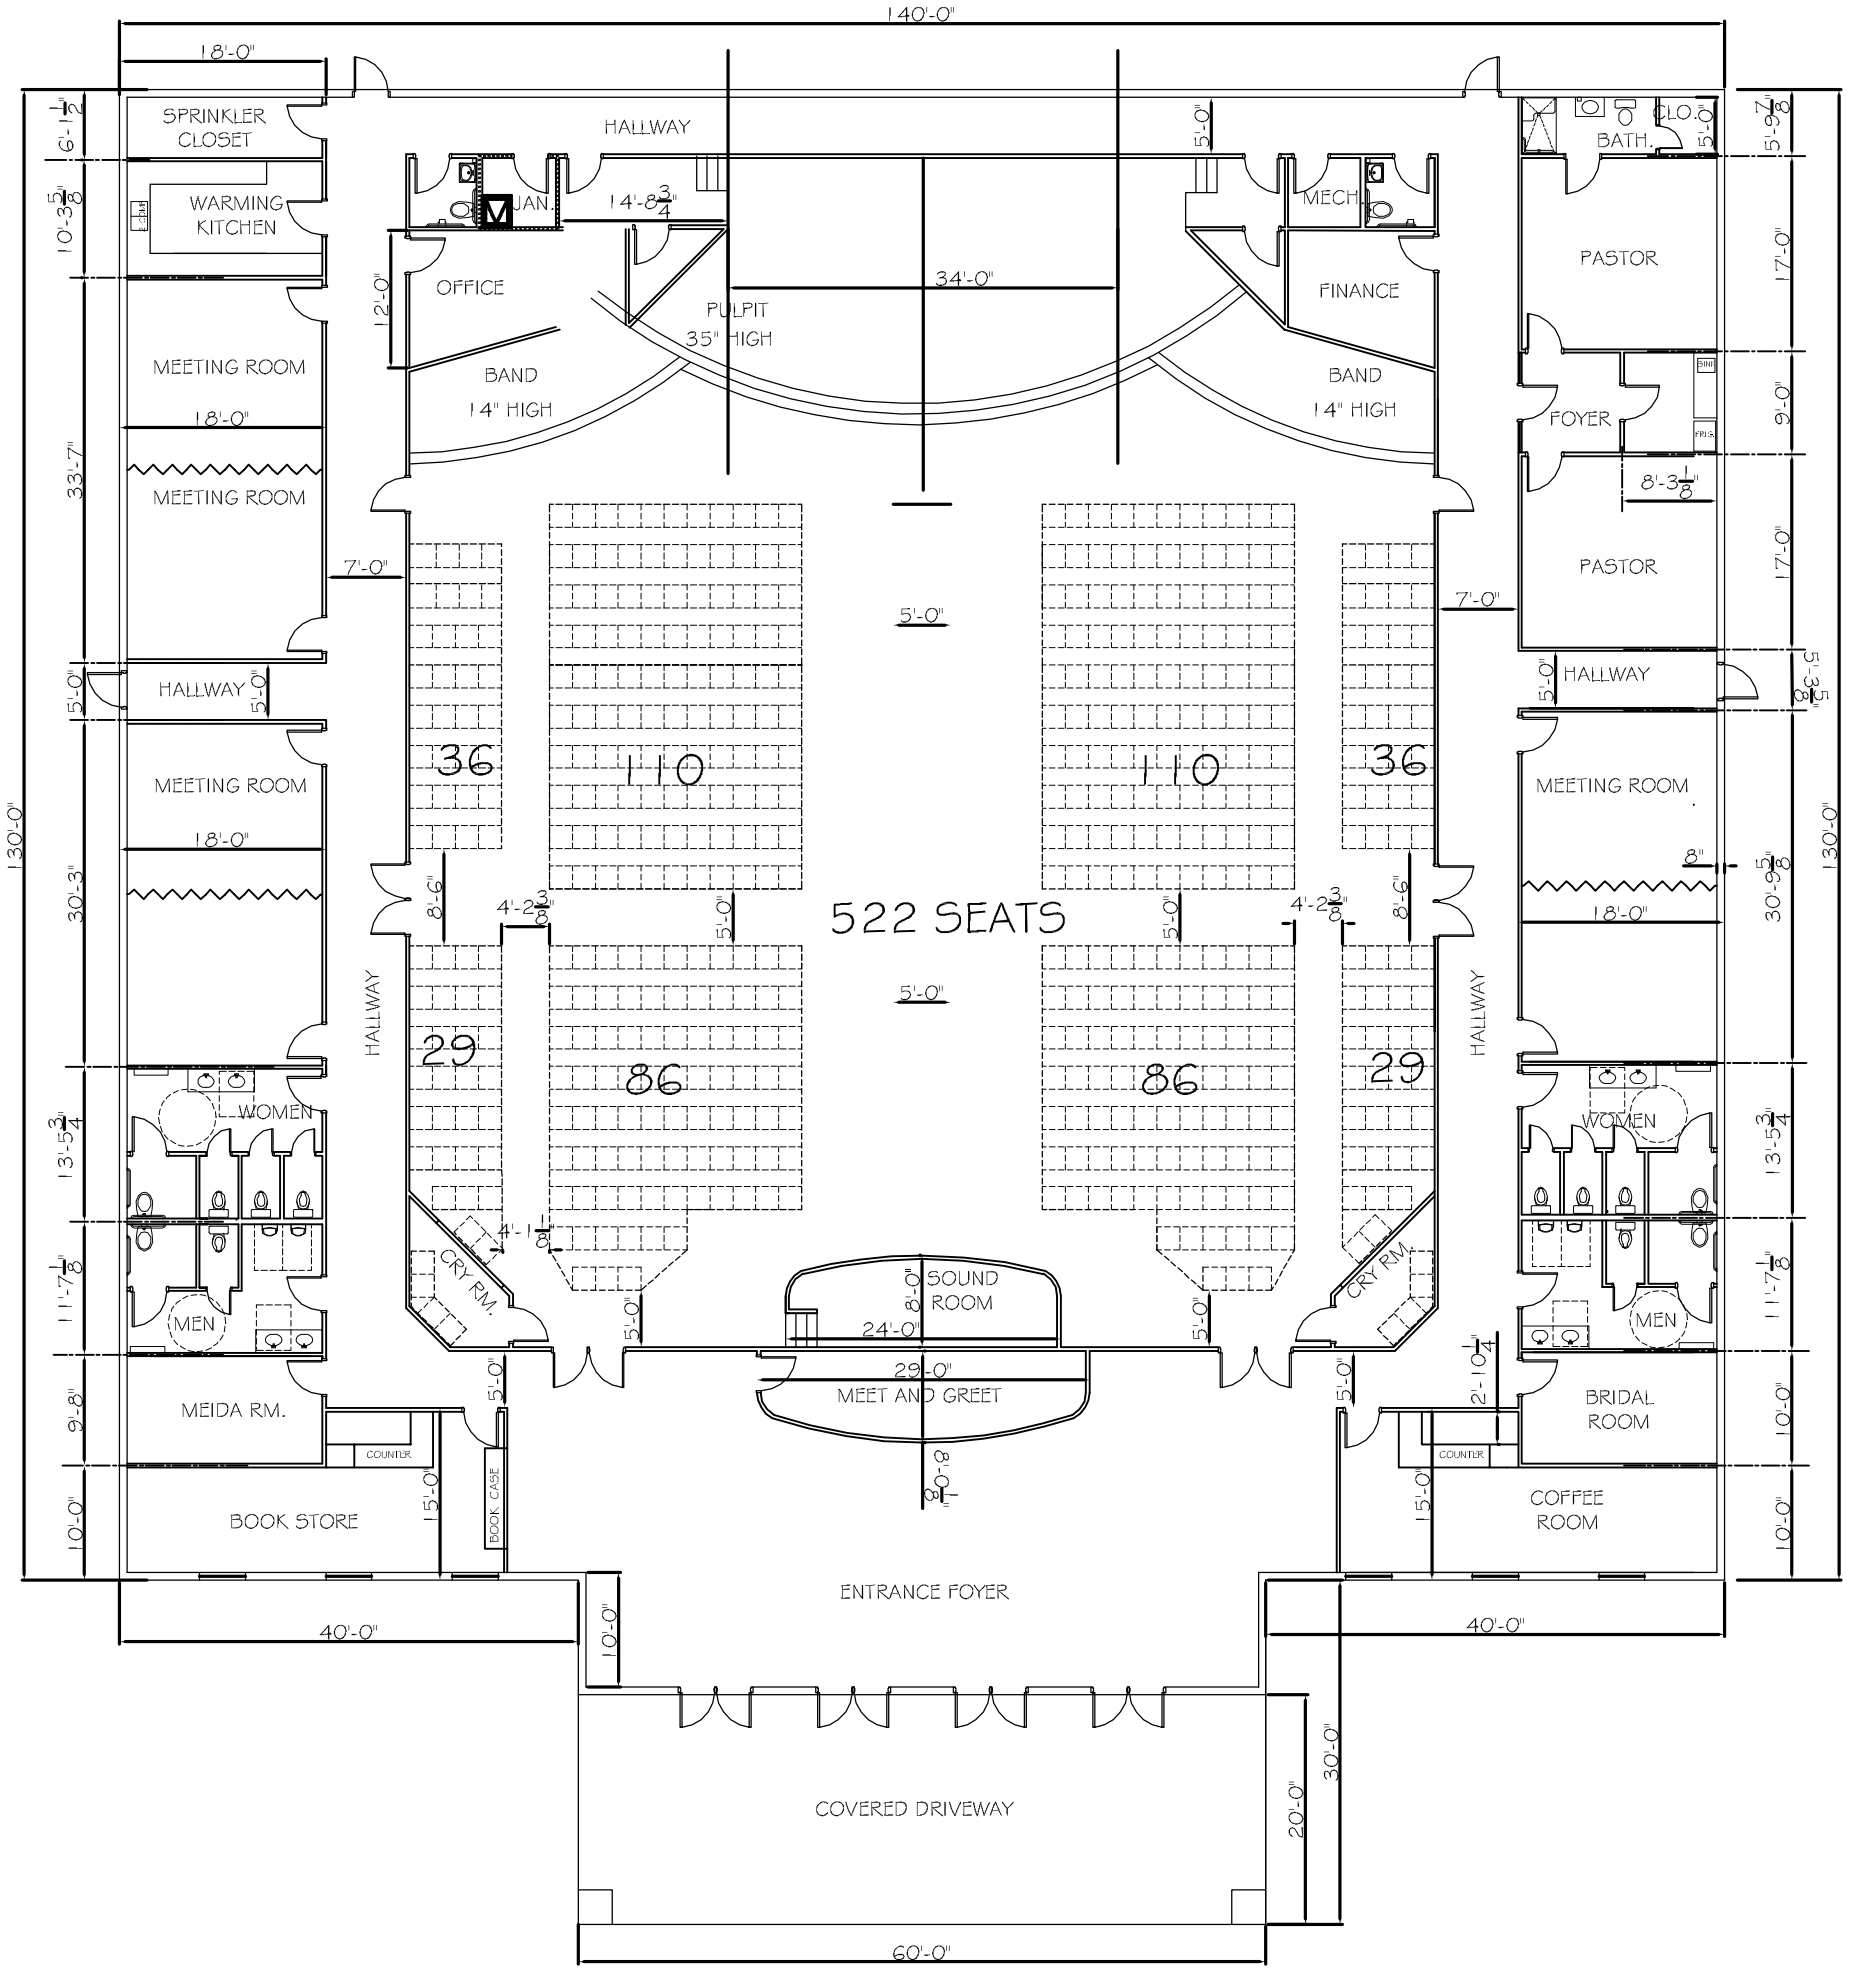
140'-0"
18'-0"
SPRINKLER CLOSET
WARMING KITCHEN
HALLWAY
JAN.
MECH.
CLO.
BATH.
OFFICE
PULPIT 35" HIGH
34'-0"
FINANCE
BAND 14" HIGH
BAND 14" HIGH
PASTOR
FOYER
PASTOR
MEETING ROOM
MEETING ROOM
HALLWAY
MEETING ROOM
MEETING ROOM
HALLWAY
36
110
110
36
522 SEATS
29
86
86
29
WOMEN
MEN
CRY RM.
CRY RM.
SOUND ROOM
MEET AND GREET
MEIDA RM.
COUNTER
BOOK CASE
BOOK STORE
BRIDAL ROOM
COFFEE ROOM
ENTRANCE FOYER
COVERED DRIVEWAY
40'-0"
40'-0"
60'-0"
130'-0"
130'-0"