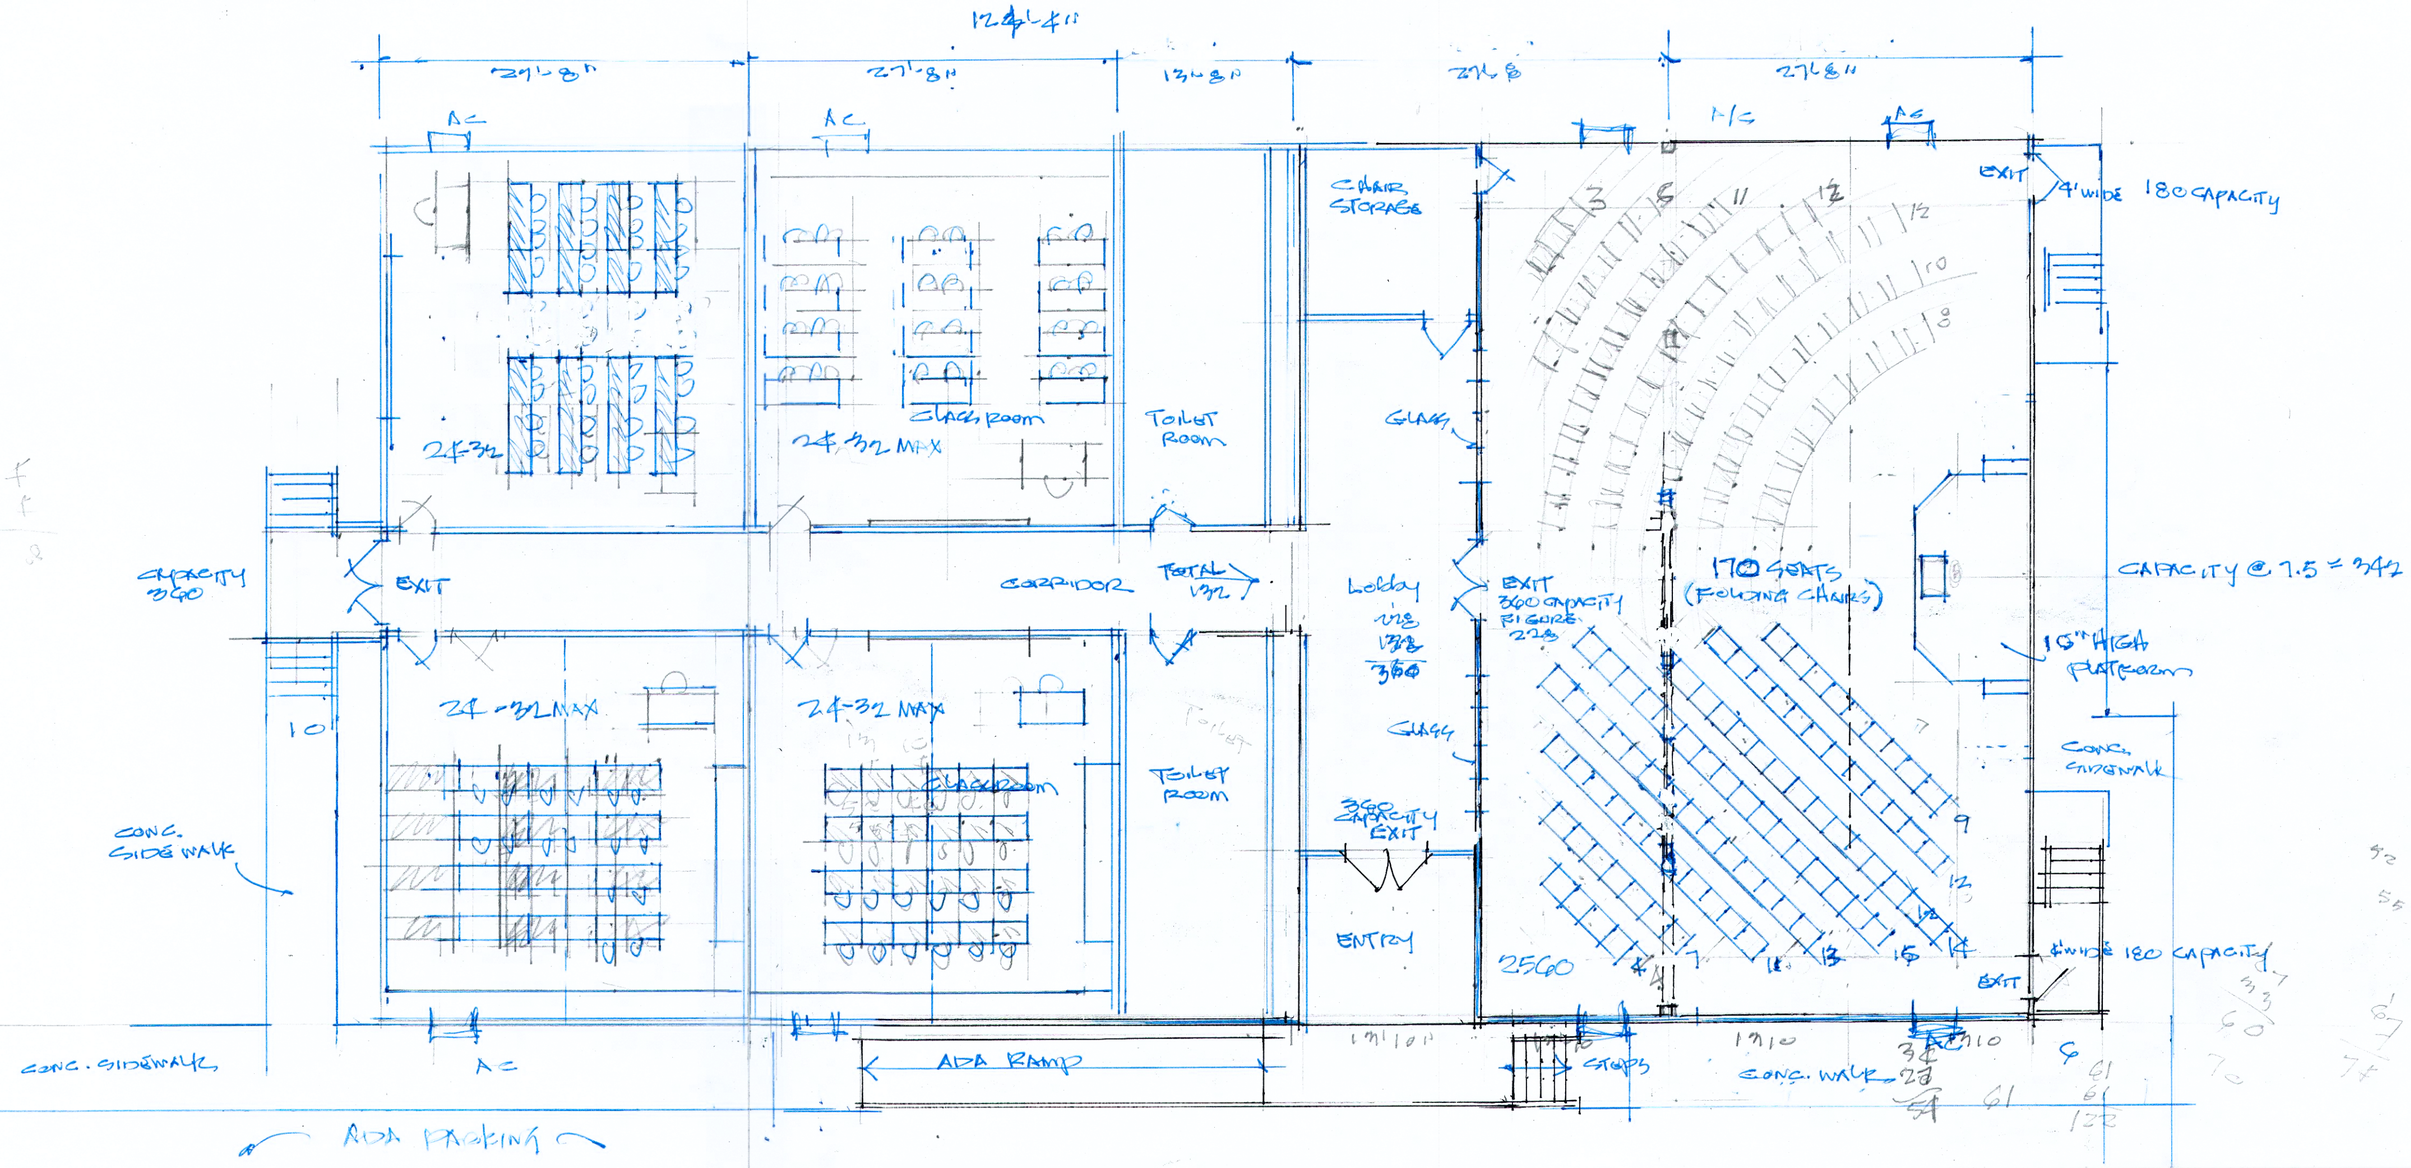
27'-8"
27'-8"
13'-8"
27'-8"
27'-8"
A/C
24-32
24-32 MAX
CLASSROOM
TOILET ROOM
CHAIR STORAGE
GLASS
EXIT
4' WIDE 180 CAPACITY
CAPACITY 360
EXIT
CORRIDOR
TOTAL 132
Lobby 132 132 360
EXIT 360 CAPACITY FIGURE 22
170 SEATS (FOLDING CHAIRS)
CAPACITY @ 7.5 = 342
15" HIGH PLATFORM
24-32 MAX
24-32 MAX
CLASSROOM
TOILET ROOM
CONC. SIDEWALK
360 CAPACITY EXIT
ENTRY
2560
4' WIDE 180 CAPACITY
EXIT
CONC. SIDEWALK
ADA RAMP
STEPS
CONC. WALK
ADA PARKING