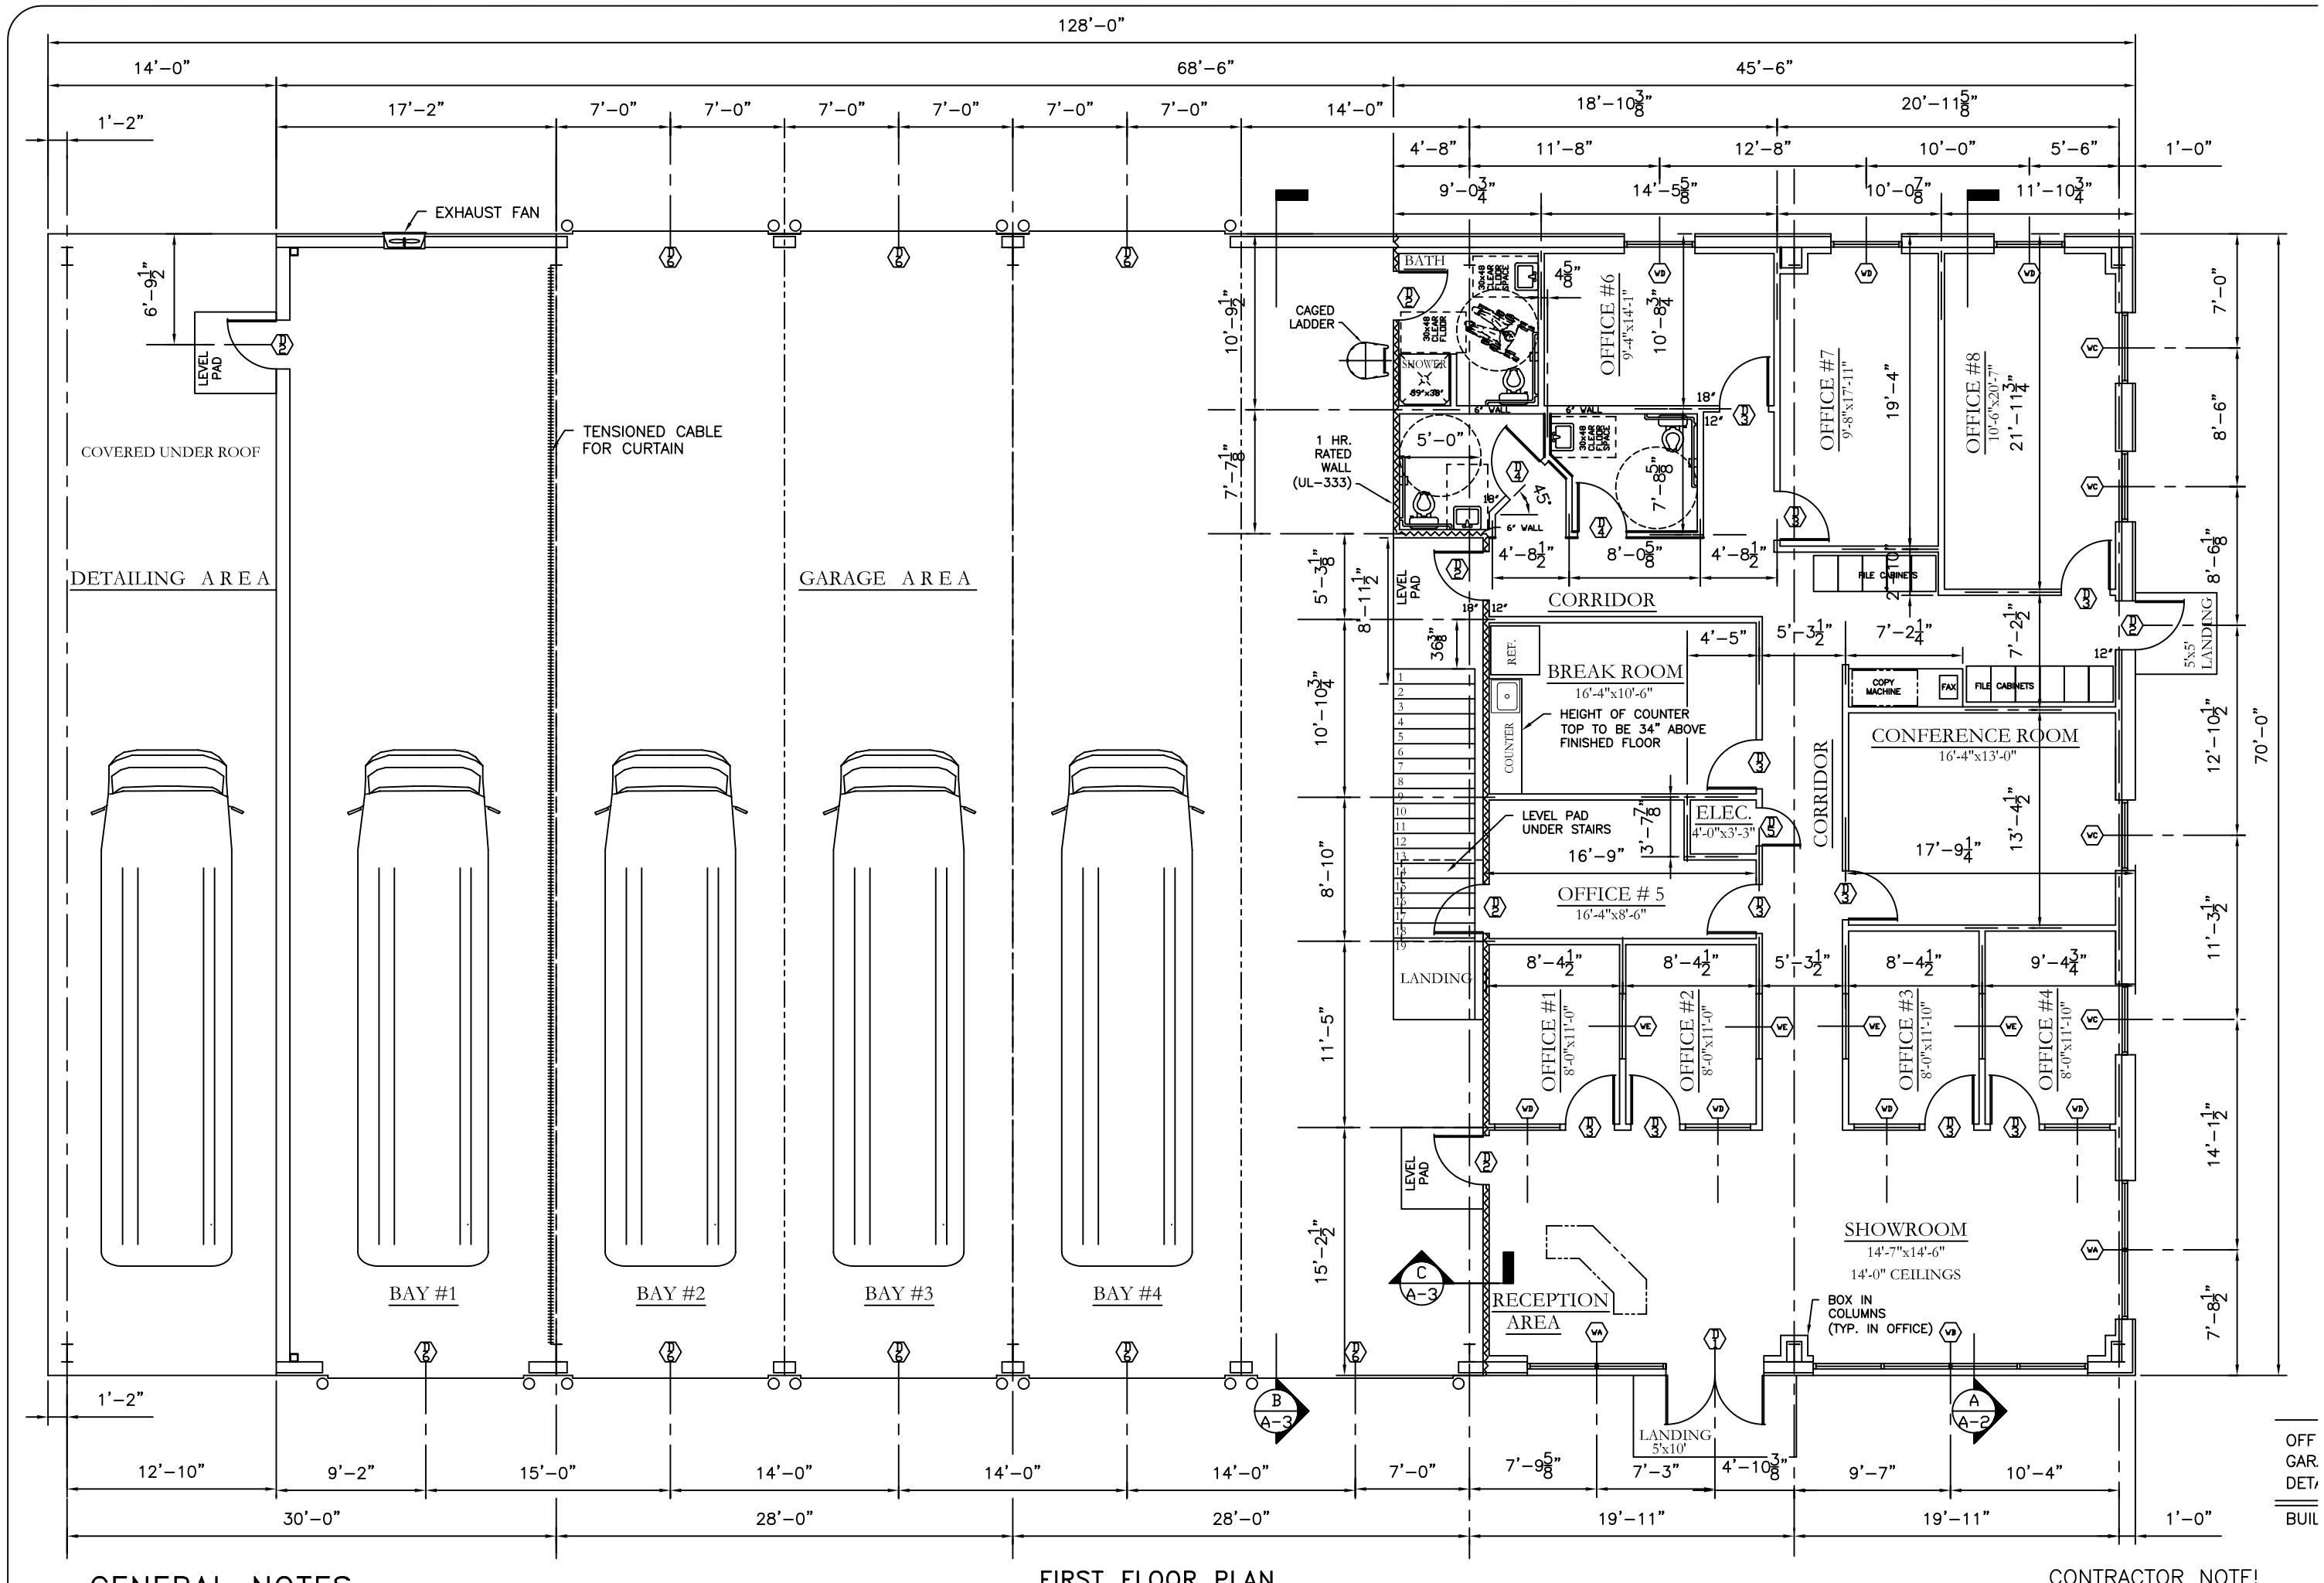


## GENERAL NOTES

## FIRST FLOOR PLAN

## CONTRACTOR NOTE!