LEGEND

- PROPERTY LINE
- SETBACK
- NEW BUILDING OUTLINE
- NEW 6'-0" WOODEN FENCE
- CONC. WASTE RECEPTACLE

LANDSCAPE LEGEND

[illegible]

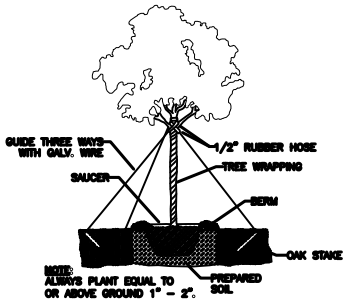

TYPICAL TREE PLANTING DETAIL
N. T. S.

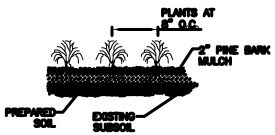

GROUND COVER DETAIL
N. T. S.

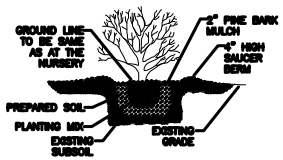

SHRUB DETAIL
N. T. S.

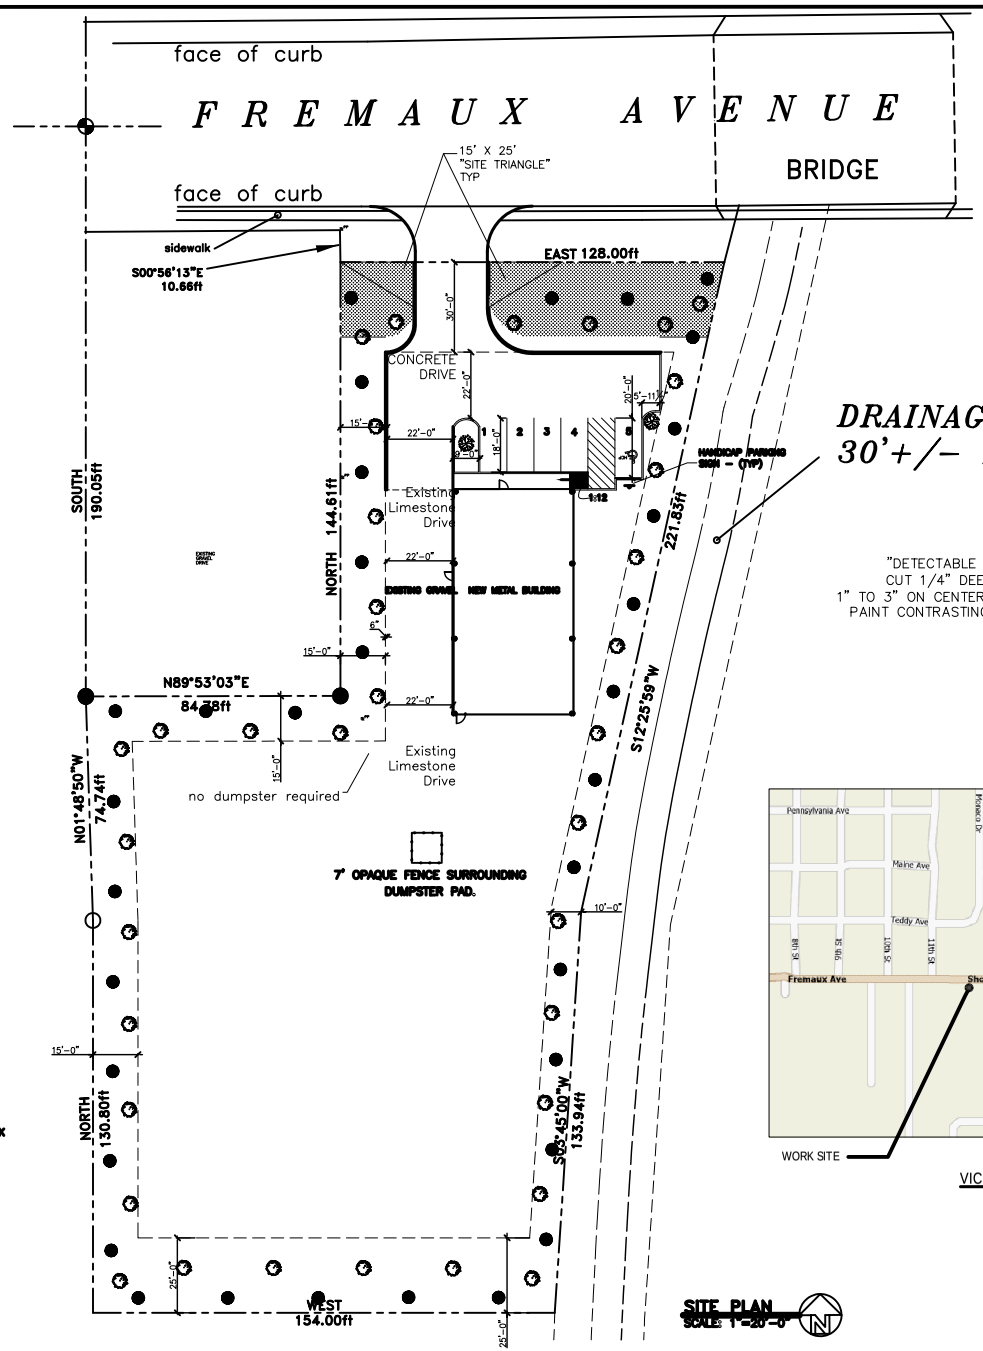

"DETECTABLE WARNING" ON RAMP SURFACES CUT 1/4" DEEP GROOVES THAT ARE SPACED 1" TO 3" ON CENTER AND SCORED INTO CONCRETE. PAINT CONTRASTING COLOR. INSTALL HDCP SIGNS.

SITE PLAN
SCALE: 1"=20'-0"

VICINITY MAP
N.T.S.

LANDSCAPING PLAN

PARISH CAB
FREMAUX AVENUE
SLIDELL, LA

OFFICE WAREHOUSE

DAMMON ENGINEERING, INC.
1065 FLORIDA AVENUE 985-649-5888 SLIDELL, LA. 70458
DAMMONENGINEERING.COM

SCALE:
FILE:
JOB NO. 1847
DATE: 3-12-07
SHEET L-1
OF