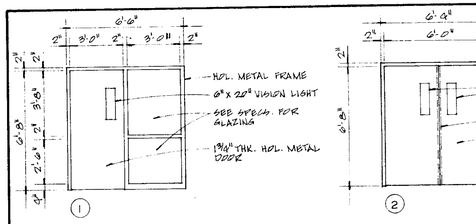

1

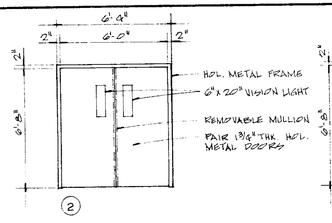

2

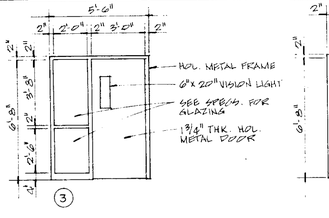

3

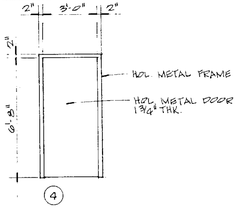

4

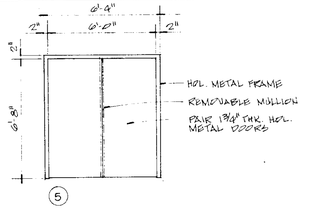

5

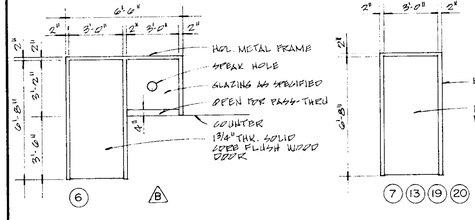

6 (B)

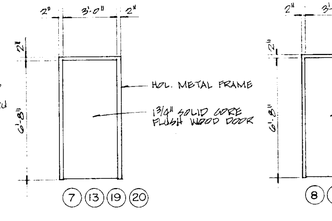

7 13 19 20

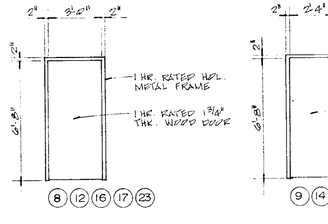

8 12 16 17 23

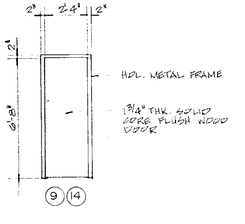

9 14

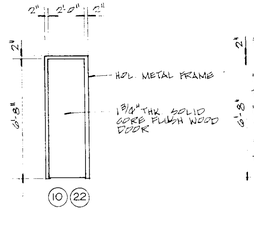

10 22

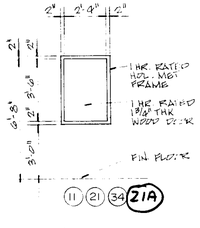

11 21 34 21A

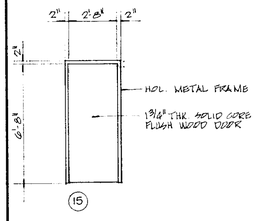

15

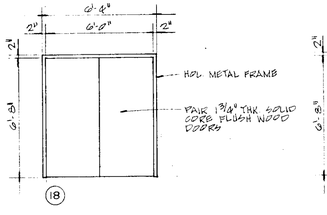

18

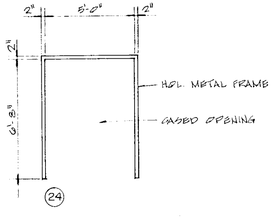

24

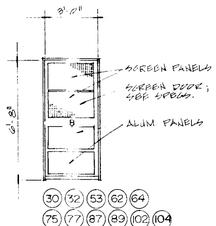

30 32 53 62 64 75 77 87 89 102 104

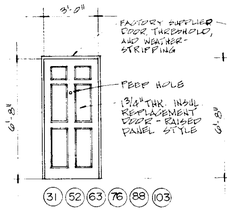

31 52 63 76 88 103

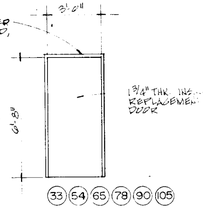

33 54 65 78 90 105

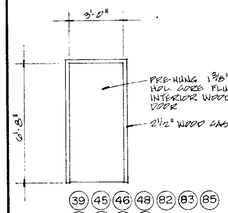

39 45 46 48 82 83 85 107 109 111 115

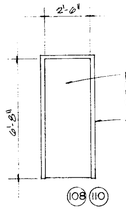

108 110

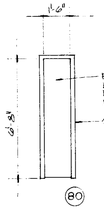

80

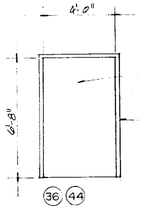

36 44

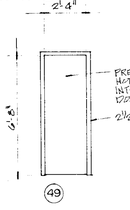

49

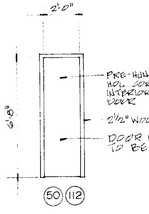

50 112

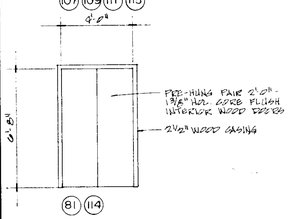

81 114

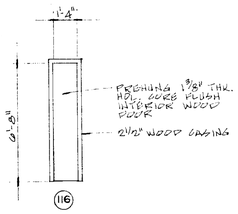

116

1/A7 DOOR SCHEDULE

NOTE: DOOR MARK NUMBERS 35, 37, 42, 43, 47 AND 49 NOT USED

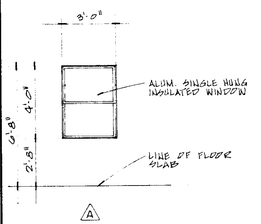

A

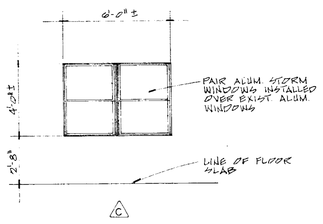

C

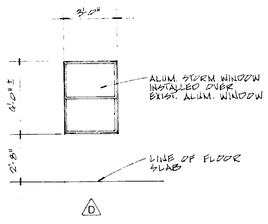

D

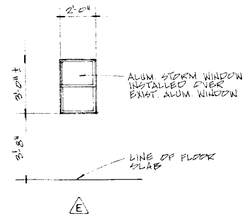

E

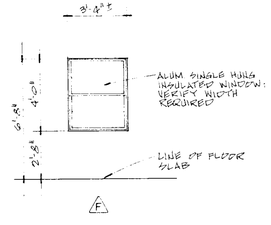

F

2/A7 WINDOW SCHEDULE

SCHEDULE OF ROOM FINISHES - OLMC BUILDING

ROOM No.	NAME	SURFACE TO BE FINISHED: FLOOR — CARPET	VINYL COMP. TILE	CONCRETE (SEALED)	CERAMIC TILE	SEE NOTE No	BASE — WOOD	NONE	SEE NOTE No	WALLS — PAINTED GYPSUM BOARD	BRICK VENEER	SEE NOTE No	CEILING — PAINTED GYPSUM BOARD	SUSPENDED ACOUSTICAL	PLYWOOD	SEE NOTE No	C.H.	REMARKS
	CROSS ONLY INDICATES THAT FINISH IS TYPICAL FOR ENTIRE AREA UNLESS NOTED OTHERWISE																	
	DOT INDICATES FINISH IS APPLICABLE AT WALL ON CORRESPONDING SIDE OF ROOM																	
100	PORCH			X				X			X			X			10'-0"	
101	WAITING	X					X			X				X			9'-4"	
102	SECRETARIAL	X					X			X				X			9'-4"	
103	OFFICE	X					X			X				X			9'-4"	
104	HALL	X					X			X				X			9'-4"	
105	WORK ROOM	X					X			X				X			8'-0"	
106	TOILET		X					X		X				X			8'-0"	
107	MAINTENANCE	X					X			X				X			9'-4"	
108	TOILET		X					X		X				X			8'-0"	
109	MAINTENANCE STORAGE	X					X			X				X			8'-0"	
110	WATER HEATER	X					X			X				X			9 8'-0"	
111	OFFICE STORAGE	X					X			X				X			8'-0"	
112	KITCHEN	X					X			X				X			8'-0"	
113	COMMUNITY ROOM	X					X			X				X			9'-4"	
114	CHAIR/TABLE STORAGE	X					X			X				X			8'-0"	
115	HALL	X					X			X				X			9'-4"	
116	MEN		X					X		X				X			2 8'-0"	
117	WOMEN		X					X		X				X			2 8'-0"	
118	A/C	X					X			X				X			3 8'-0"	SEAL JOINT AT FLOOR
119	WATER HEATER	X					X			X				X			3 8'-0"	
120	LAUNDRY	X					X			X				X			2 8'-0"	SEAL JOINT AT FLOOR
121	A/C	X					X			X				X			3 8'-0"	SEAL JOINT AT FLOOR
122	OFFICE	X					X			X				X			2 9'-6"	

NOTES: 1. 5/8" FIRECODE GYP. BOARD ON WALLS.
2. 5/8" FIRECODE GYP. BOARD ON CEILING.
3. 5/8" FIRECODE GYP. BOARD TO BE INSTALLED ON 2 x 6 FRAMING AT 16" O.C. MAX.

CONTRACTOR SHALL BE RESPONSIBLE FOR VERIFYING ALL EXISTING CONDITIONS AND DIMENSIONS BEFORE COMMENCING WORK AND SHALL REPORT ANY DISCREPANCIES TO ARCHITECT.

FAUNTLEROY & LATHAM, INCORPORATED
ARCHITECTS, ENGINEERS, PLANNERS
316 NORTH LEE LANE • COVINGTON, LA 70433 • (504) 893-4100

PLANS FOR MODERNIZATION WORK FOR THE HOUSING AUTHORITY OF THE CITY OF SLIDELL SITE LA-103-3
SLIDELL, LOUISIANA

FINISH SCHEDULE OLMC BUILDING, DOOR AND WINDOW SCHEDULES

Dwn.	Chk.
LW/RD	SEF
Date	Rev.
8-28-90	10-28-91

Sh. A-7 Of 17