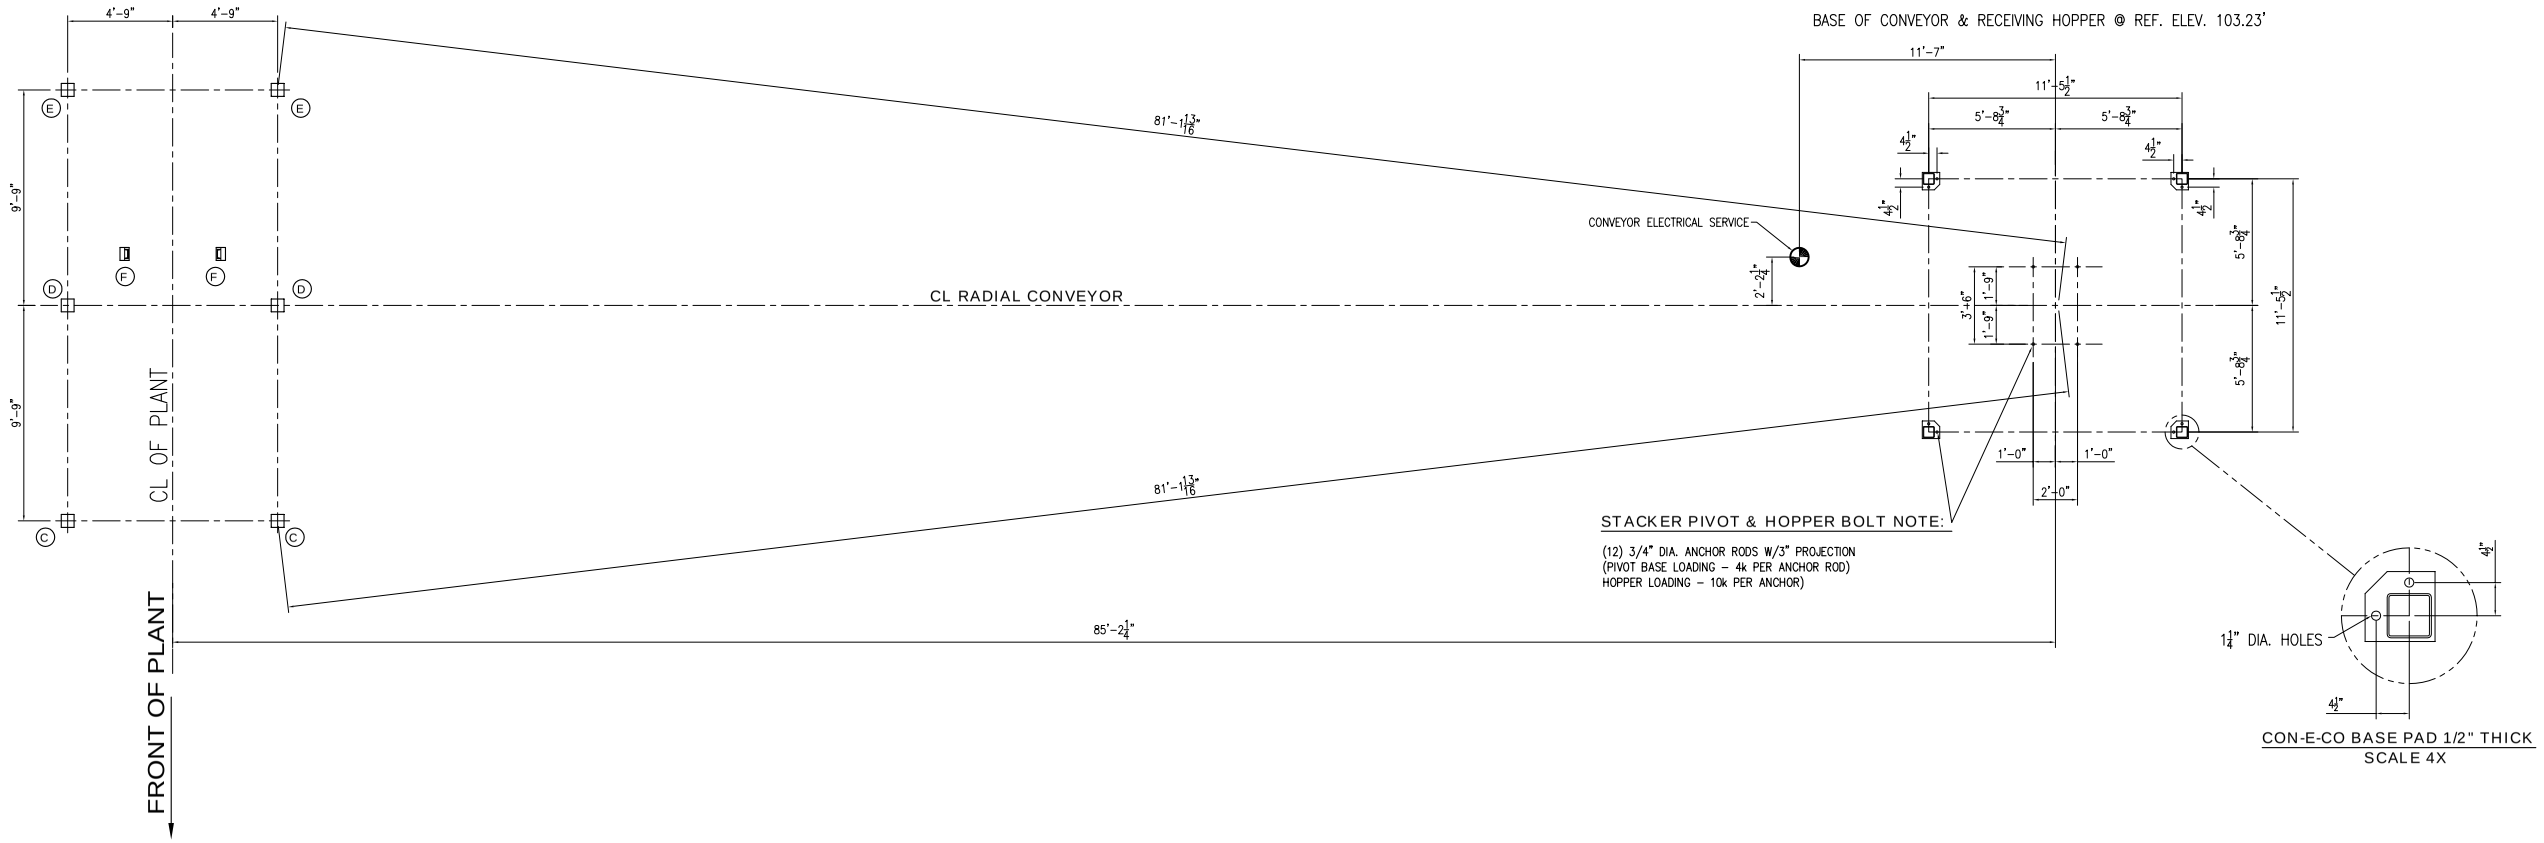

CON-E-CO BASE PAD 1/2" THICK
SCALE 4X

NOTES:

(1) k = 1000 LBS.
(2) ALL LOADS OCCUR AT THE BOTTOM OF BASE PLATES, TOP OF FOUNDATION.
(3) WIND LOADS ARE BASED ON IBC, 130 MPH EXPOSURE C
(4) CONSULT WITH A REPUTABLE PROFESSIONAL ENGINEER FOR THE DESIGN OF THE FOUNDATION
(5) THE CONCRETE EQUIP. CO. INC. DOES NOT ASSUME RESPONSIBILITY FOR FOUNDATION DESIGN.
(6) EXTEND FOOTINGS BELOW FROST LINE.
(7) REFER TO SITE PREP DWG NO. D0872-F1 FOR PLANT COLUMN LOADS.
(8) BASE PLATE ANCHOR HOLE SIZE MAY BE OVERSIZED FOR ANCHOR BOLT. HEAVY PLATE WASHERS BY OTHERS

NEXT ASSY.	ECO NO.	DATE	APPR.	NO.	REVISION
				E	
				D	
				C	
				B	
		8-5-08	BLS	A	MOVED TO LEFT SIDE

SCALE 1/4"=1'-0" | DATE 7/16/2008 | DRAWN BLS | CHECKED DLH | WEIGHT | CHECKED GLA

TITLE: 30" X 90'-0" CONVEYOR FOUNDATION
CUSTOMER: STANDARD MATERIALS
LOCATION: MANDEVILLE, LA

JOB NO. | ITEM CODE | COPY | PART NO.

CON-E-CO
An Oshkosh Corporation Company
DO NOT SCALE DRAWING
corporate equipment company
237 N. 18th St. Blair, NE 68008
phone 402-426-4181
website con-e-co.com

THIS DOCUMENT CONTAINS INFORMATION PROPRIETARY TO CON-E-CO. IT SHALL NOT BE REPRODUCED, USED OR DISCLOSED WITHOUT PRIOR WRITTEN PERMISSION OF CON-E-CO.

SIZE D | REV. | OBS. | DWG NO D0782-F2