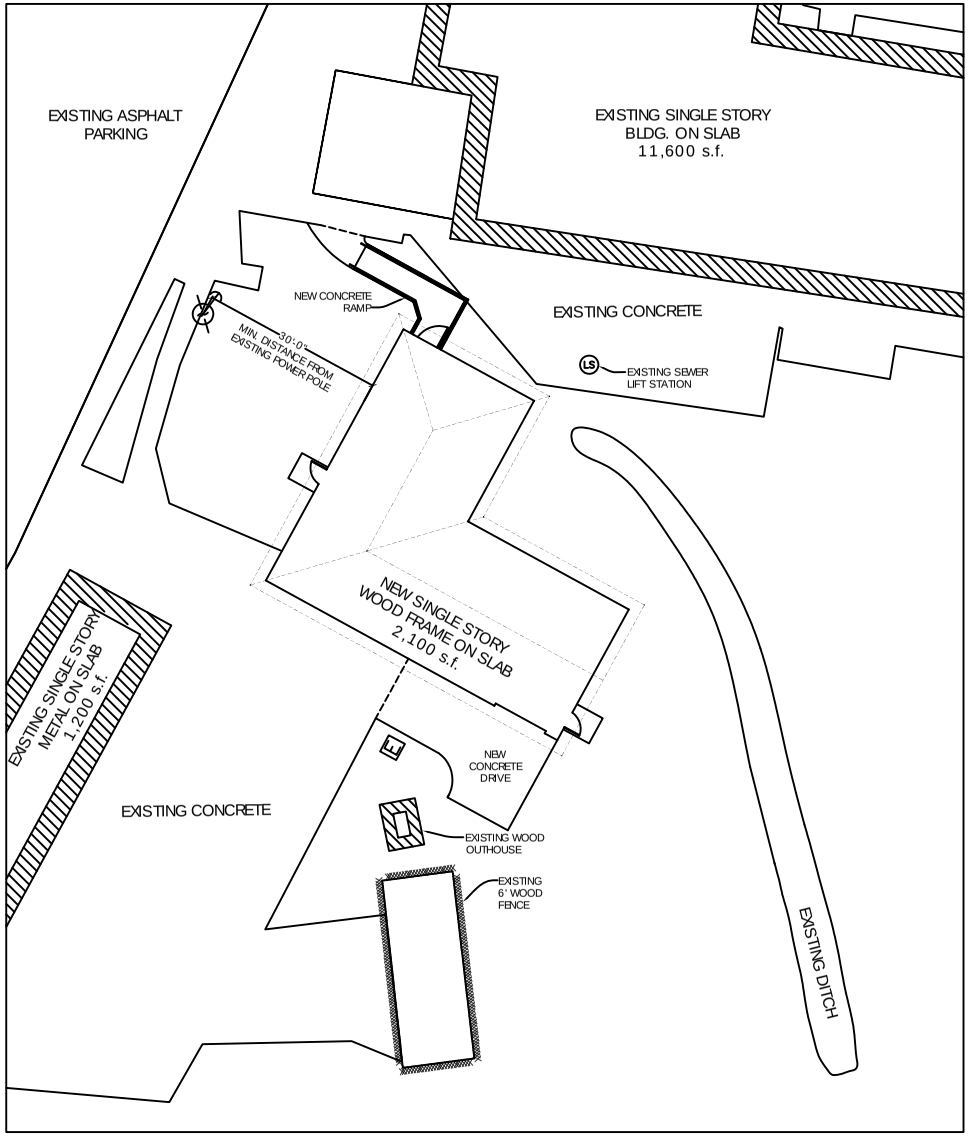

PARTIAL SITE PLAN
SCALE: 1" = 10'-0"

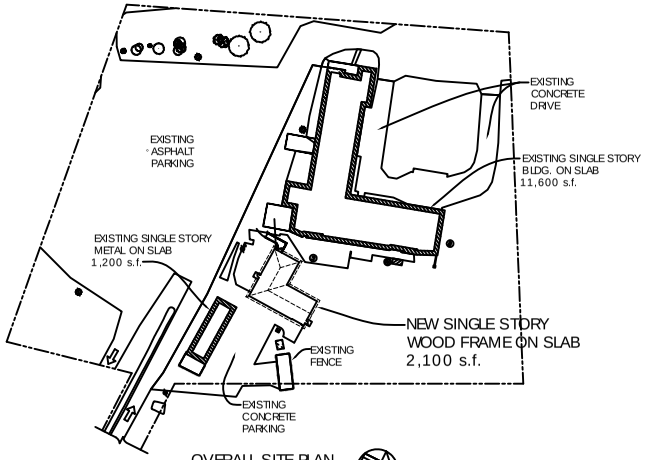

OVERALL SITE PLAN
N.T.S.

PARKING REQUIREMENTS

EXISTING ASPHALT PARKING SHALL SERVE NEW CREMATORY BUILDING

SITE LIGHTING

EXTERIOR LIGHTING SHALL BE SHADED OR INWARDLY DIRECTED IN SUCH A MANNER SO THAT NO DIRECT LIGHTING OR GLARE BE CAST BEYOND THE PROPERTY LINE. THE INTENSITY OF SUCH LIGHTING SHALL NOT EXCEED ONE FOOT CANDLE AS MEASURED AT THE ABUTTING PROPERTY LINE. (N/A)

SITE PLAN NOTES

1. ROOFING MATERIAL: 1 ½" METAL SSR
2. SIDING MATERIAL: STUCCO FRONT
   VINYL SIDES AND REAR
3. UTILITIES: ALL UTILITIES SHALL BE PLACED UNDERGROUND.

LEGEND

- PROPERTY LINE
- NEW BLDG. FOOTPRINT
- NEW FENCE
- NEW DRAINAGE CATCH BASIN
- TRAFFIC FLOW DIRECTION

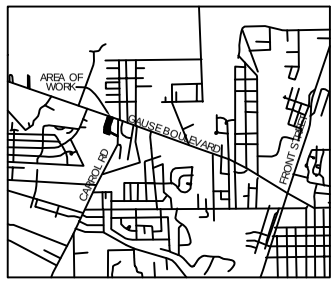

VICINITY MAP
N.T.S.

DAMMON
ENGINEERING, INC.

CHIEF ENGINEER
EMMETT
DAMMON, P.E.

CHIEF ARCHITECT
ROBERT
WILTSE

1095 FLORIDA AVENUE
SLIDELL, LA. 70458
OFFICE 985-649-5832
FAX 985-641-5950

WEB SITE:
WWW.DAMMONENGINEERING.COM

EMAIL:
DAMMONENG@BELLSOUTH.NET

ARCHITECTURE

ENGINEERING

STUDIES

PLANNING

INVESTIGATION

EXPERT WITNESS

NEW
CREMATION
AND EMBALMING
FACILITY

HONAKER FUNERAL
HOME
TERRY TRANCHINA
1751 W. GAUSE BLVD
SLIDELL, LA

SITE
PLAN

REV:

SCALE: AS NOTED

JOB#: 1999

DATE: XX-XX-08

SHEET

C-1

OF