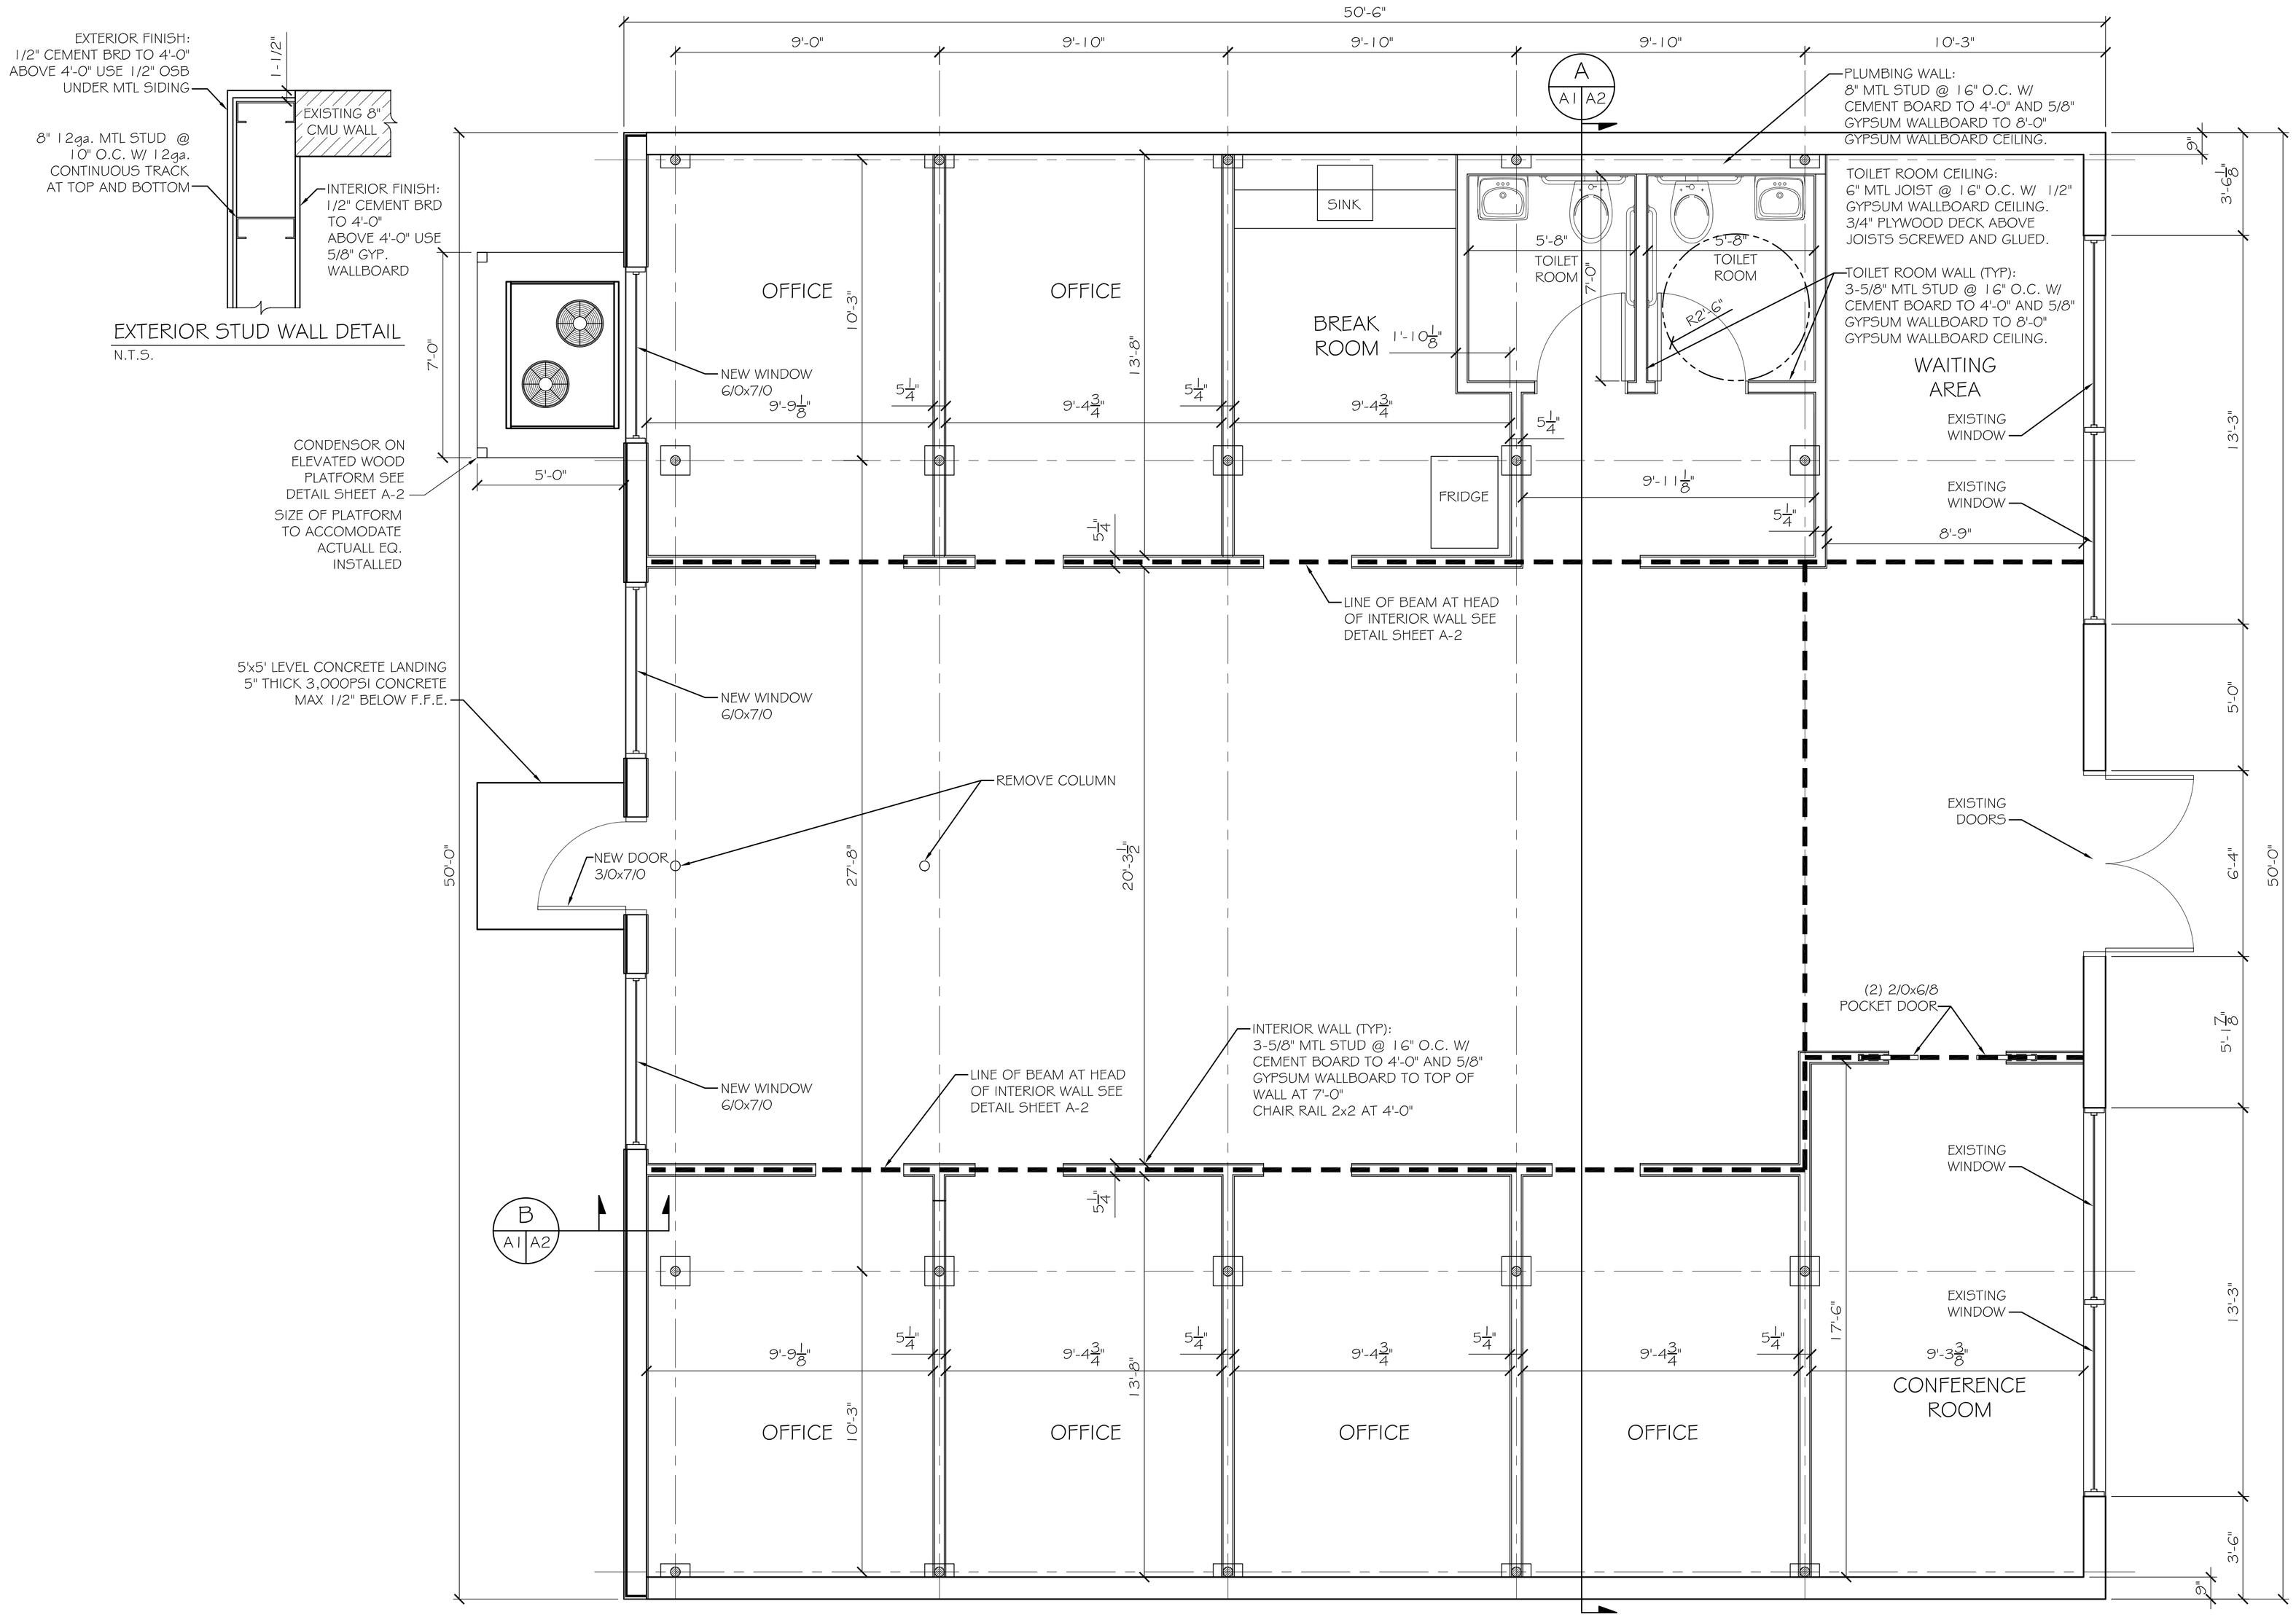

FLOOR PLAN

SCALE: 3/8"=1'

NOTE:
EXISTING FRONT AND SIDE BUILDING WALLS, COLUMNS, TRUSSES, AND ROOF TO REMAIN. ALL INTERIOR WALLS, EXCEPT TOLIET ROOMS, OPEN TO ROOF. WALLS TO TERMINATE AT 7'-0"

DAMMON
ENGINEERING, INC.

CHIEF ENGINEER
EMMETT
DAMMON, P.E.

CHIEF ARCHITECT
ROBERT
WILTSE

1095 FLORIDA AVENUE
SLIDELL, LA. 70458
OFFICE: 985-649-5832
FAX: 985-641-5950

WEBSITE:
WWW.DAMMONENGINEERING.COM

EMAIL:
DAMMONENG@BELLSOUTH.NET

ARCHITECTURE

ENGINEERING

STUDIES

PLANNING

INVESTIGATION

EXPERT WITNESS

TENANT BUILD-OUT

CHAMPAGNE BUILDING LLC
2242 CAREY ST.
SLIDELL, LA
70458

FLOOR PLAN

REV:

SCALE: AS NOTED

JOB#: 2086

DATE: 11-08-10

SHEET 2

A-1

OF 6