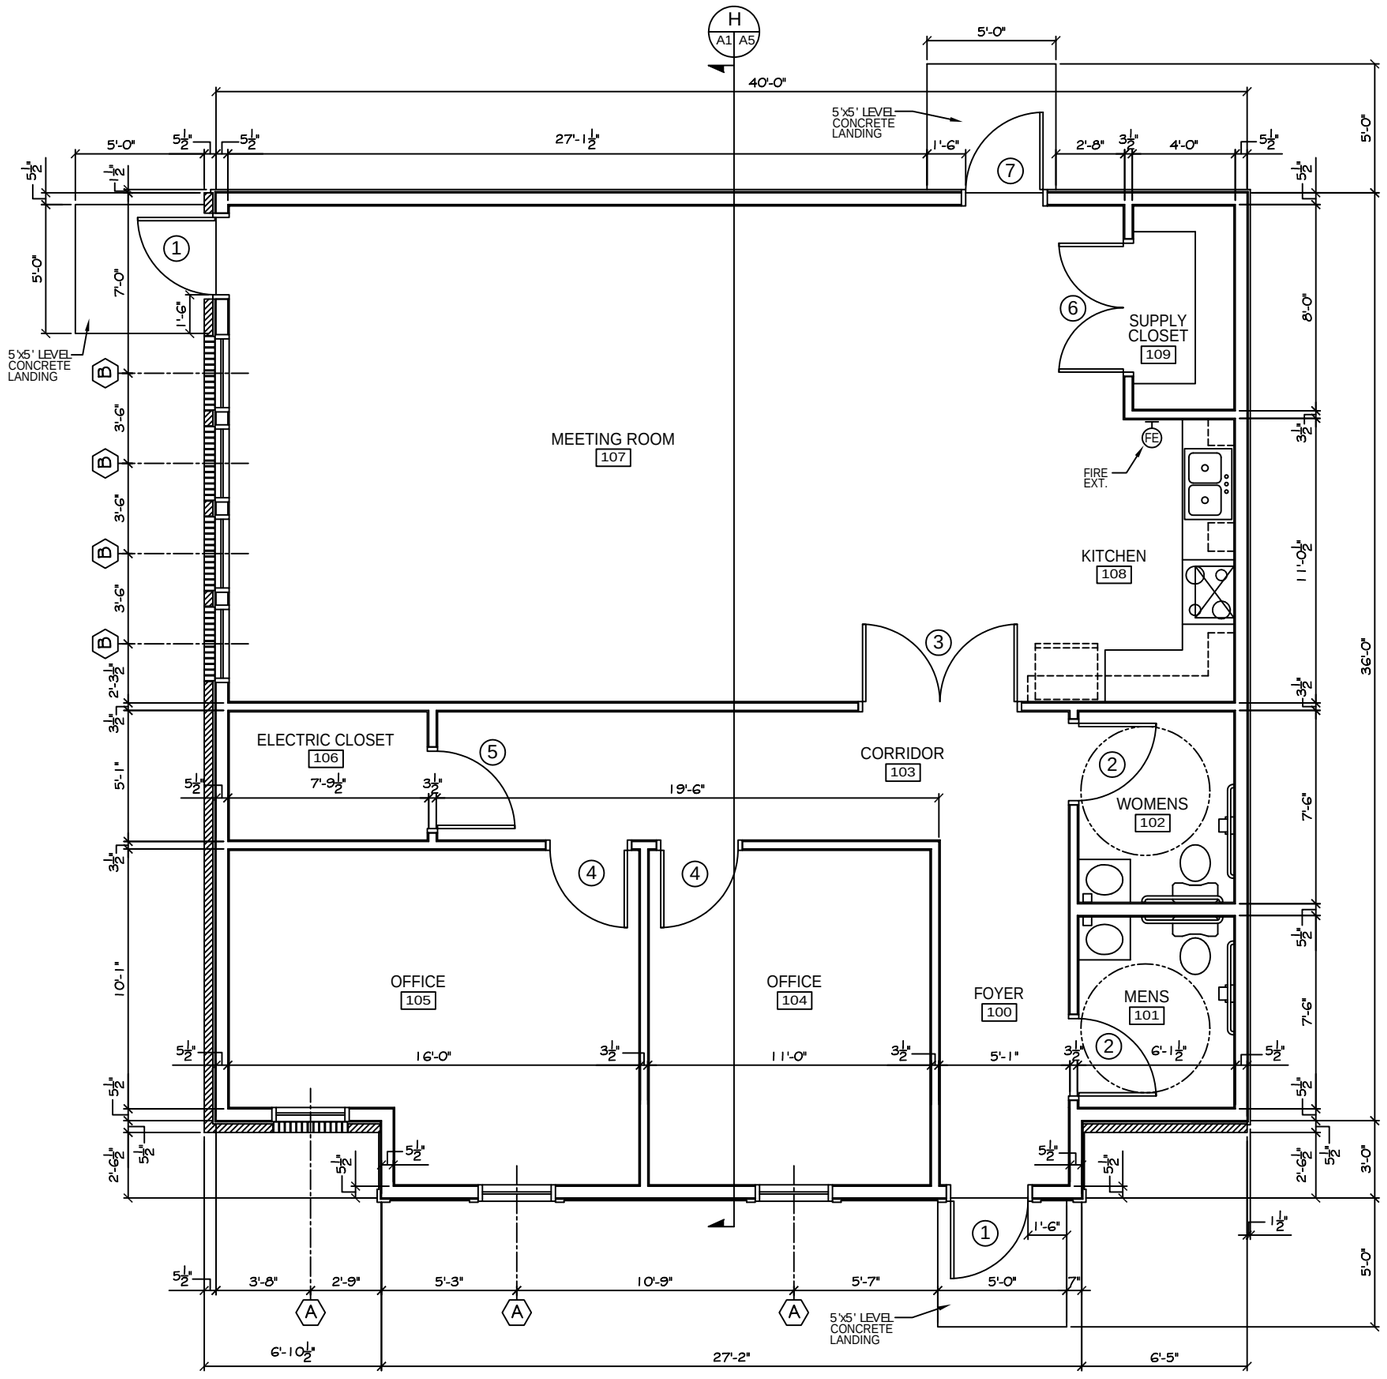

FLOOR PLAN

SCALE: 3/8"=1'

WINDOW SCHEDULE

MARK	DESCRIPTION	TYPE: SINGLE HUNG	TYPE: DOUBLE HUNG	TYPE: H. C. WOOD	TYPE: FIXED	FRAME: WOOD	FRAME: ALUMINUM	FRAME: STEEL	GLASS: PLAIN	GLASS: TINTED LOW E	GLASS: TEMPERED-SAFETY	GLASS: WIRE GLASS	LITES: NONE	LITES: 6/6	LITES: 9/9	ACCESSORIES: ALARM	ACCESSORIES: SCREEN	ACCESSORIES: SHUTTER	ACCESSORIES: NONE			REMARKS
A	3'x5'	●					●			●				●					●			ALL WINDOWS TO BE SELECTED BY OWNER
B	3'x7'	●					●			●					●				●			

DOOR & HARDWARE SCHEDULE

DESCRIPTION ABBR.

PR = PAIR

MARK	DESCRIPTION	TYPE: ALUM. & GLASS	TYPE: S. C. WOOD	TYPE: H. C. WOOD	TYPE: HOLLOW METAL	FRAME: ALUMINUM	FRAME: HOLLOW METAL	FRAME: WOOD	FRAME: CASED OPENING	HINGE: BUTT 1-1/2 PR	HINGE: FIXED	HINGE: NONE	LOCK: KEYED HANDLE	LOCK: DEADBOLT	LOCK: PRIVACY	LOCK: PASSAGE	ACCESSORIES: NONE	ACCESSORIES: THRESHOLD	ACCESSORIES: WEATHERSTRIP	ACCESSORIES: DOOR STOP	ACCESSORIES: CLOSER	ACCESSORIES: ALARM	ACCESSORIES: SILENCER	ACCESSORIES: LITES	REMARKS
1	3/0x7/0	●				●				●			●	●				●	●	●	●				ALUM. S.F. W/TRANSOM
2	3/0x7/0		●				●			●					●					●					
3	PR 3/0x7/0		●				●			●			●			●				●					
4	3/0x7/0		●				●			●			●			●				●					
5	3/0x7/0		●				●			●						●				●					
6	PR 2/6x7/0		●				●			●						●				●					
7	3/0x7/0				●		●			●			●	●				●	●	●	●				

ALL DOORS TO BE SELECTED BY OWNER

DOOR & HARDWARE NOTES:

1. ANY GLAZING TO BE LAMINATED SAFETY GLASS.
2. COORDINATE KEYING SCHEDULE WITH OWNER
3. DOOR STOPS TO BE SELECTED BY OWNER
4. WEATHER-STRIP & THRESHOLD FINISH TO COMPLEMENT OTHER HARDWARE.
5. ALL NEW EXTERIOR DOORS RATED FOR 130 MPH.

PRELIMINARY (NOT FOR CONSTRUCTION)

DAMMON
ENGINEERING, INC.

CHIEF ENGINEER
EMMETT
DAMMON, P.E.

CHIEF ARCHITECT
ROBERT
WILTSE

554 OLD SPANISH TRAIL
SLIDELL, LA. 70458
OFFICE: 985-649-5832
FAX: 985-641-5950

WEBSITE:
WWW.DAMMONENGINEERING.COM

EMAIL:
DAMMONENG@BELLSOUTH.NET

ARCHITECTURE

ENGINEERING

STUDIES

PLANNING

INVESTIGATION

EXPERT WITNESS

PAUL REES
OFFICE
BUILDING
MANDEVILLE,
LOUISIANA

FLOOR
PLAN

REV:

SCALE: AS NOTED

JOB#: 2104

DATE: 03-28-11

SHEET

A-1

OF