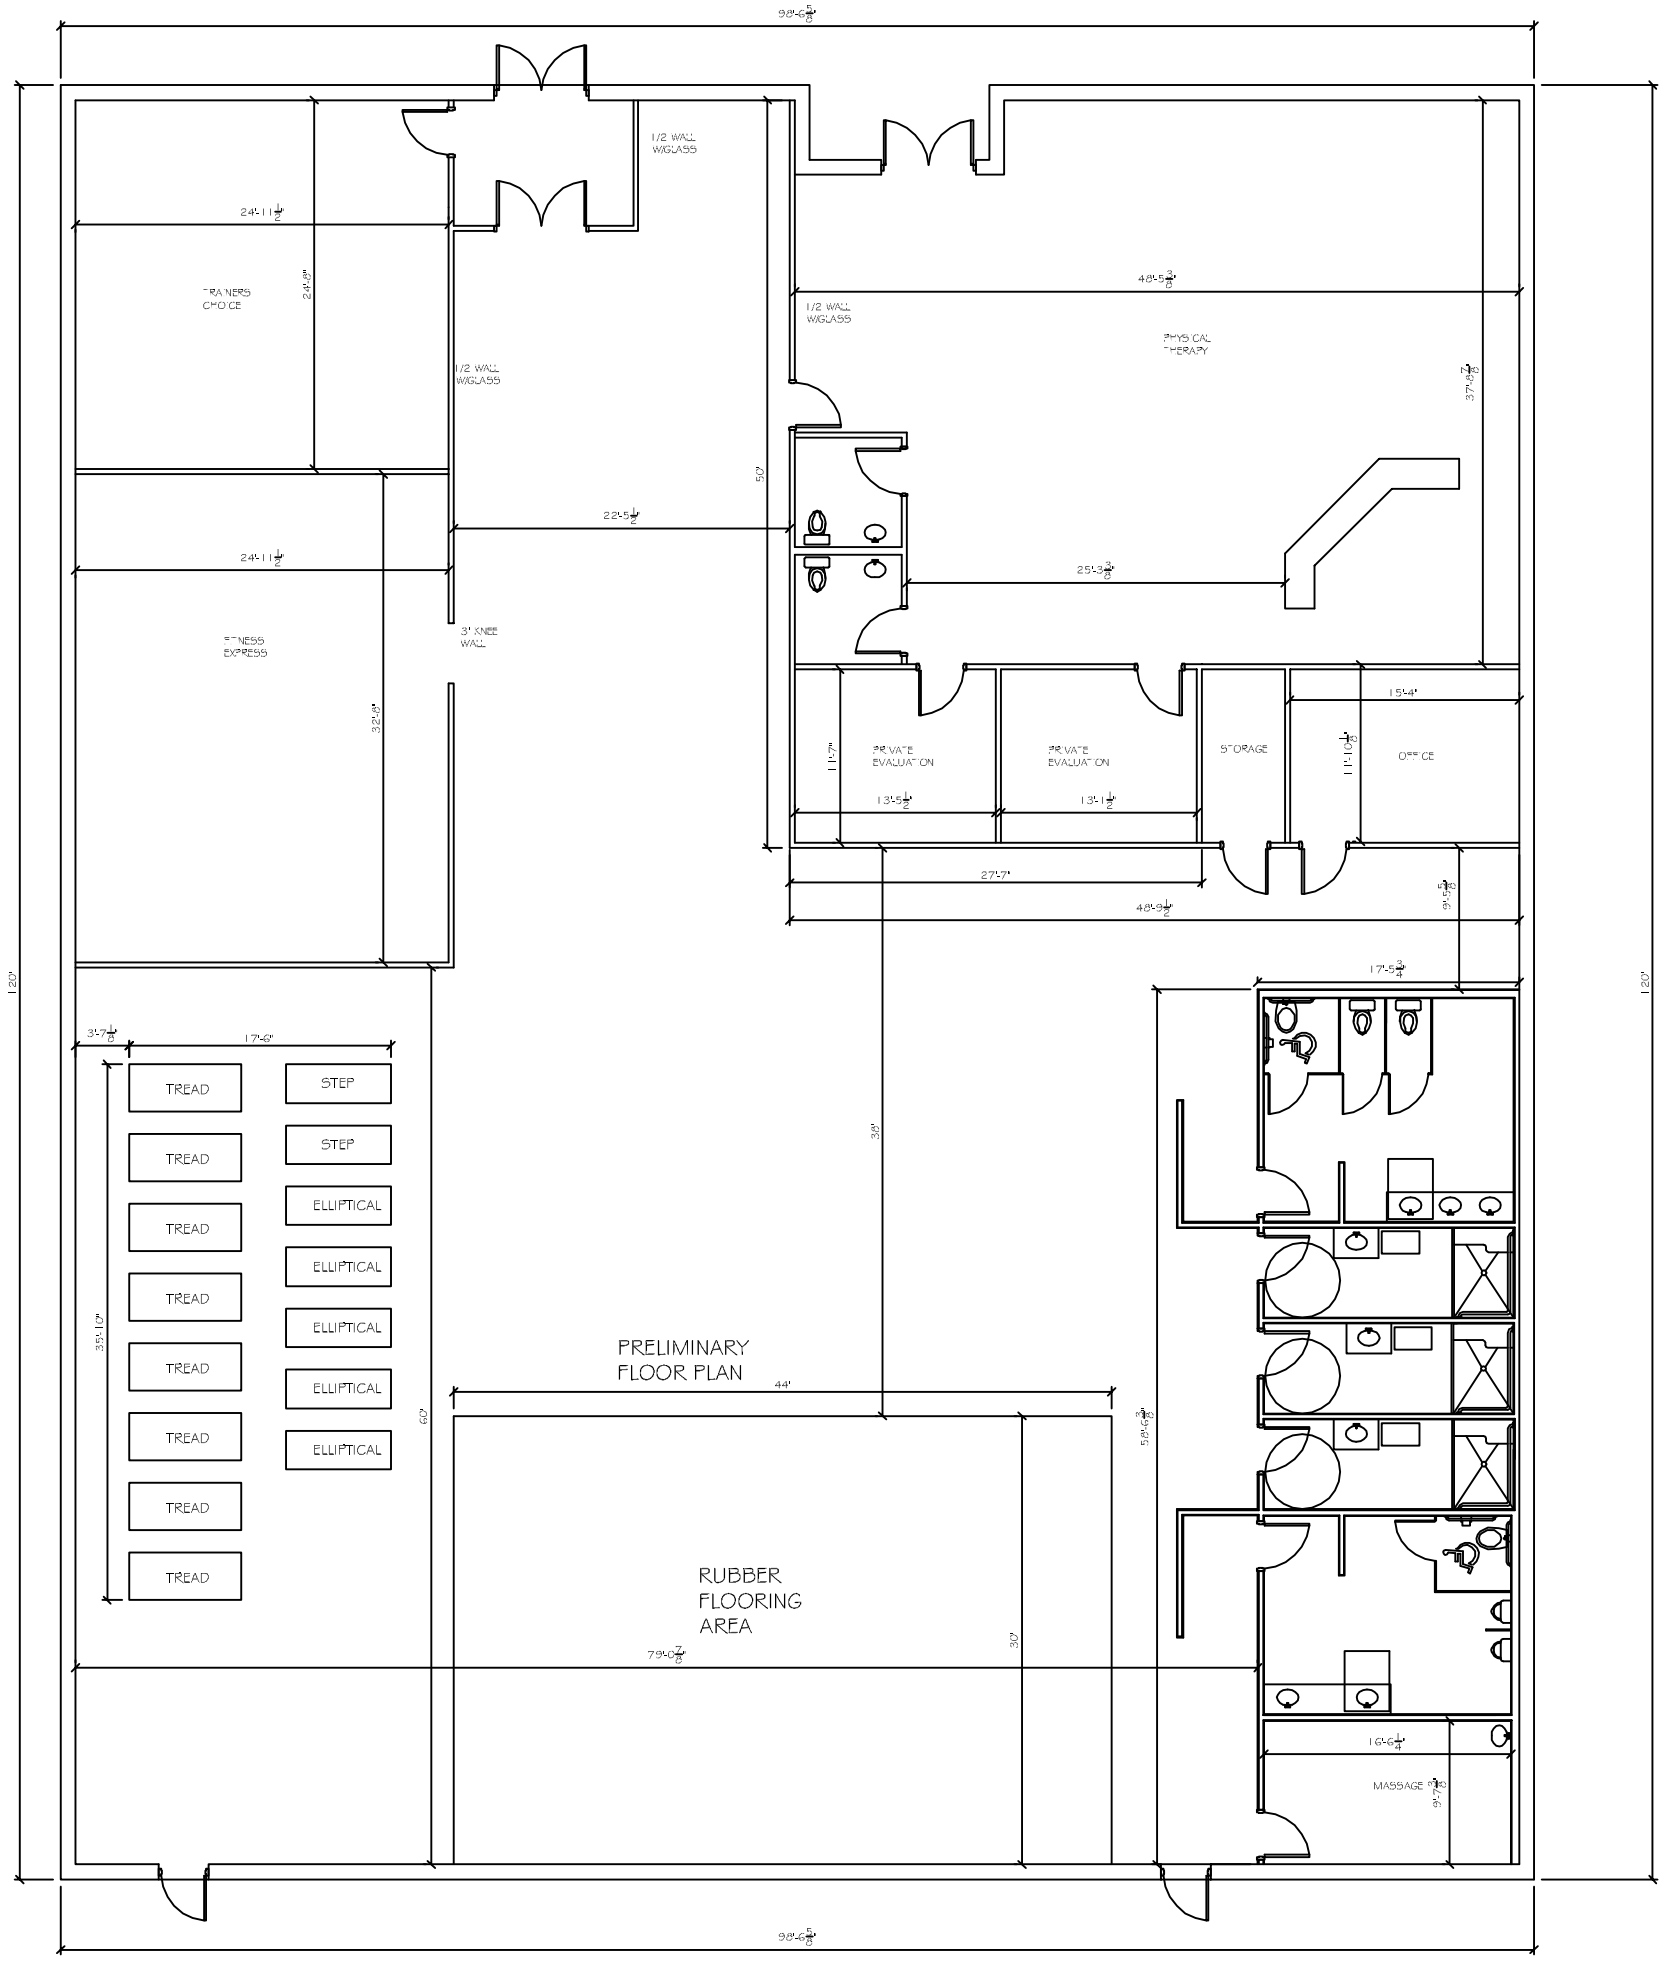
TRAINERS CHOICE
1/2 WALL W/GLASS
3' KNEE WALL
FITNESS EXPRESS
PHYSICAL THERAPY
PRIVATE EVALUATION
PRIVATE EVALUATION
STORAGE
OFFICE
TREAD
STEP
ELLIPTICAL
PRELIMINARY FLOOR PLAN
RUBBER FLOORING AREA
MASSAGE