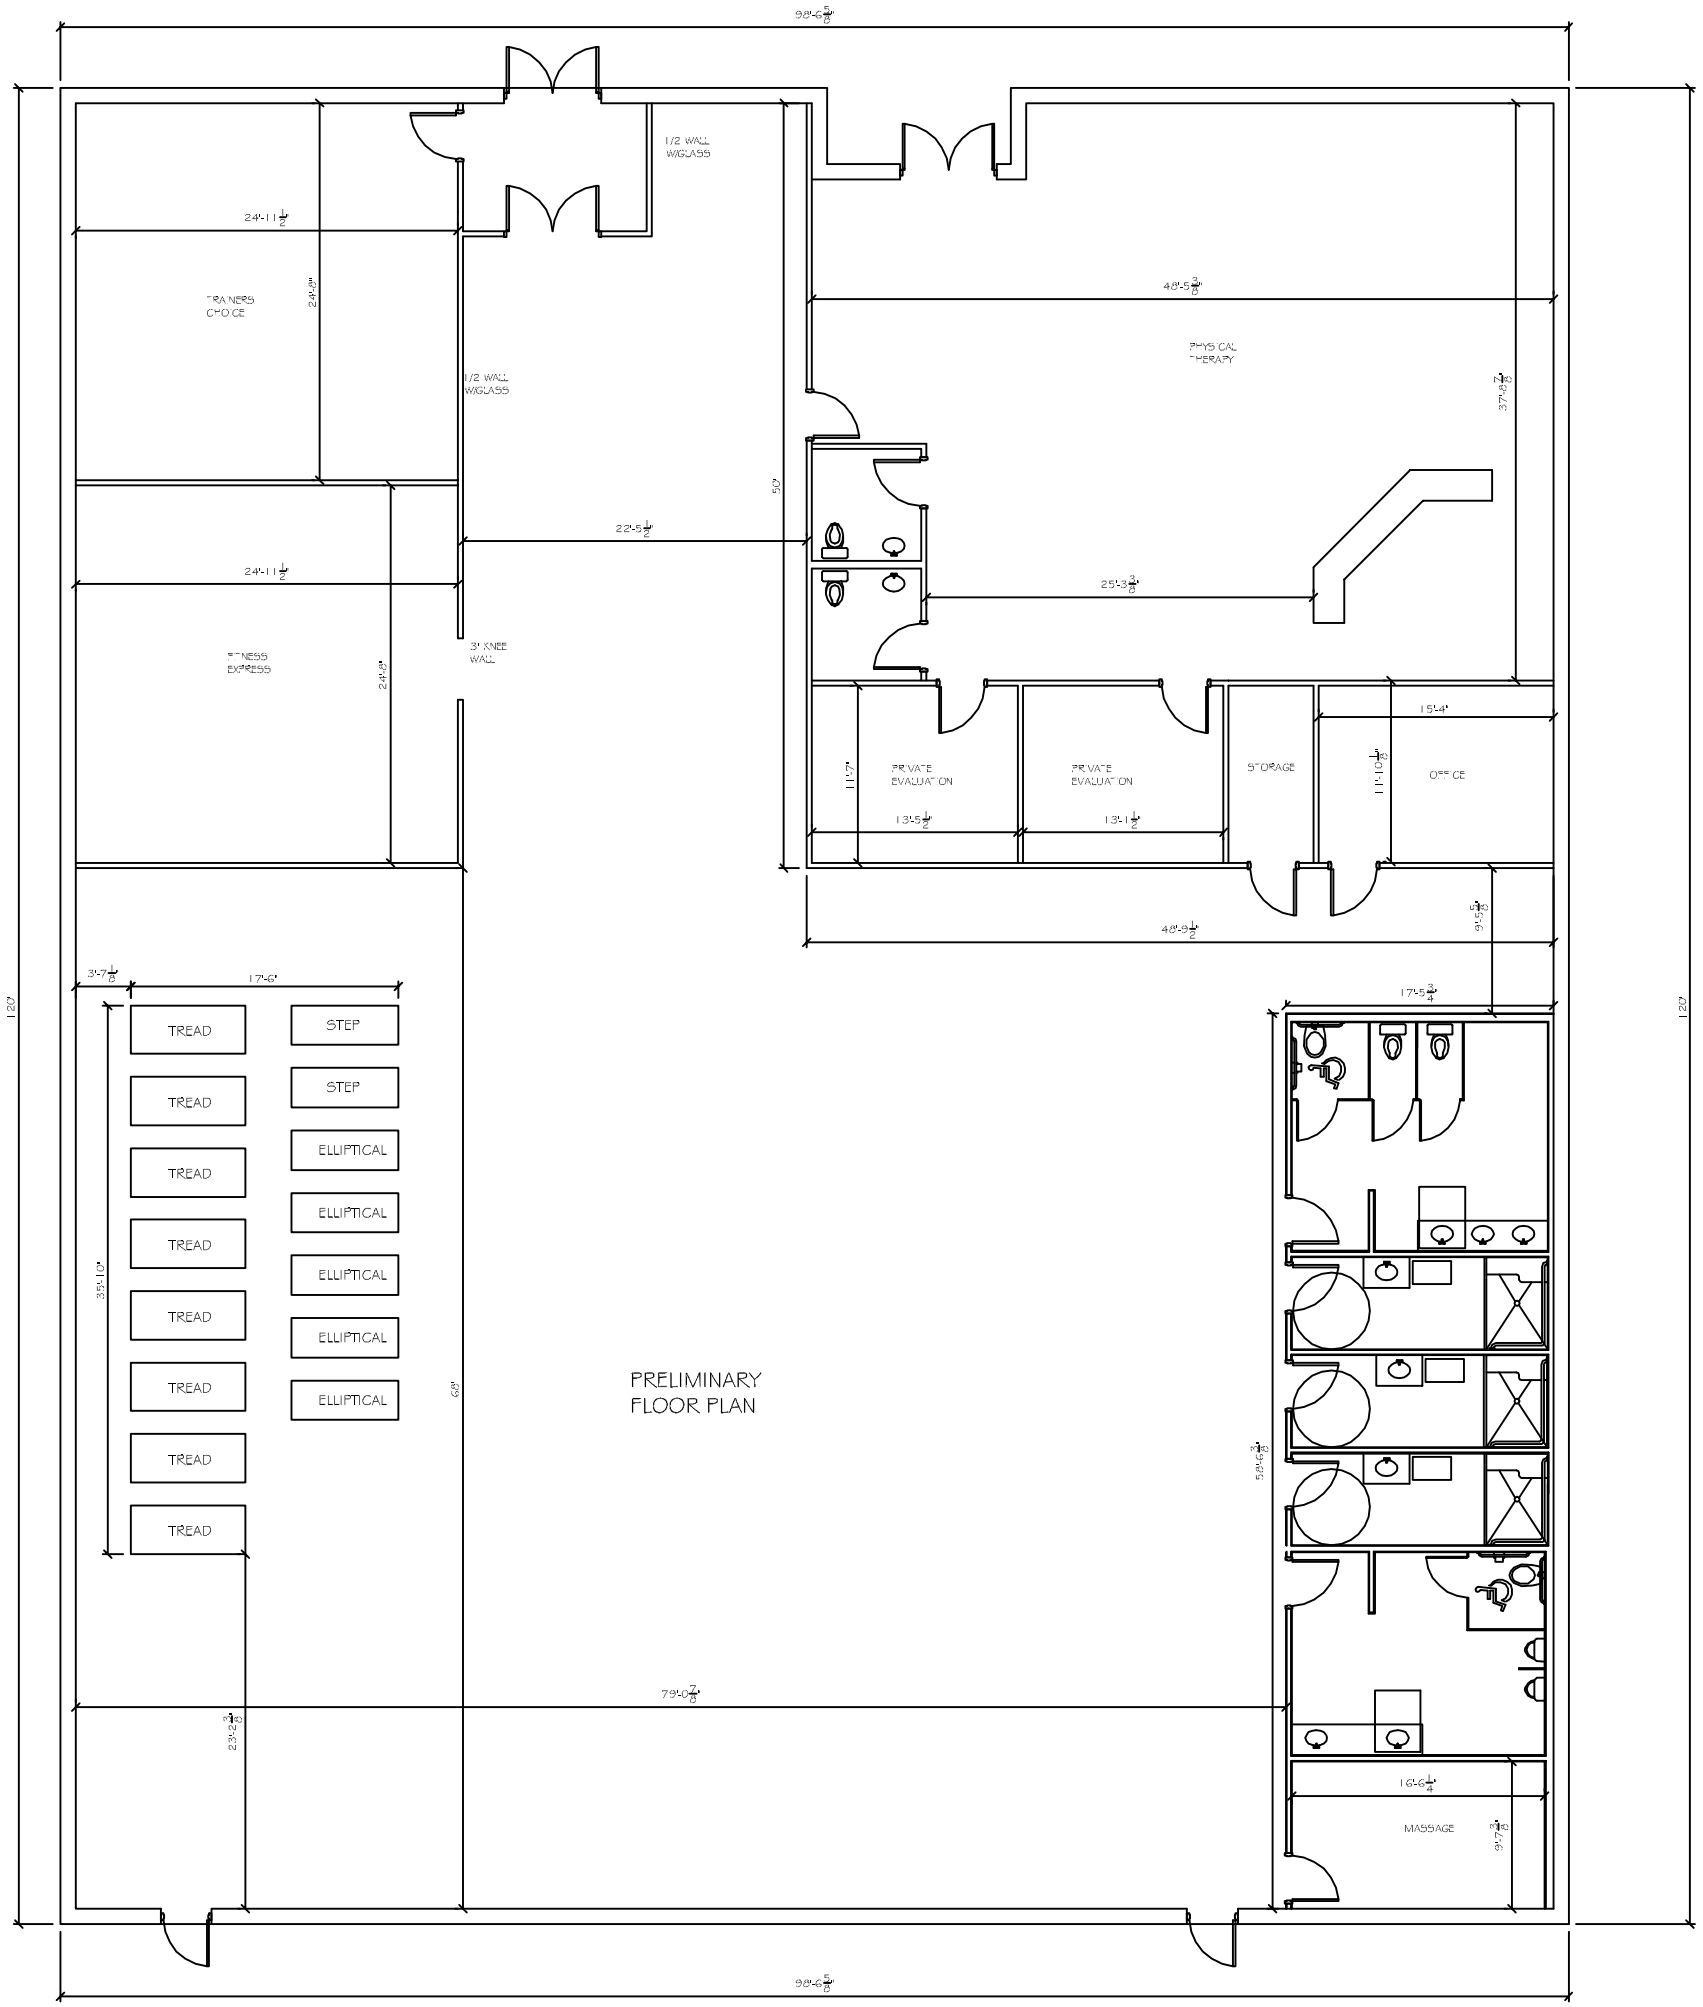
1/2 WALL
W/GLASS
TRAINERS
CHOICE
1/2 WALL
W/GLASS
PHYSICAL
THERAPY
3' KNEE
WALL
FITNESS
EXPRESS
PRIVATE
EVALUATION
PRIVATE
EVALUATION
STORAGE
OFFICE
TREAD
TREAD
TREAD
TREAD
TREAD
TREAD
TREAD
TREAD
STEP
STEP
ELLIPTICAL
ELLIPTICAL
ELLIPTICAL
ELLIPTICAL
ELLIPTICAL
PRELIMINARY
FLOOR PLAN
MASSAGE