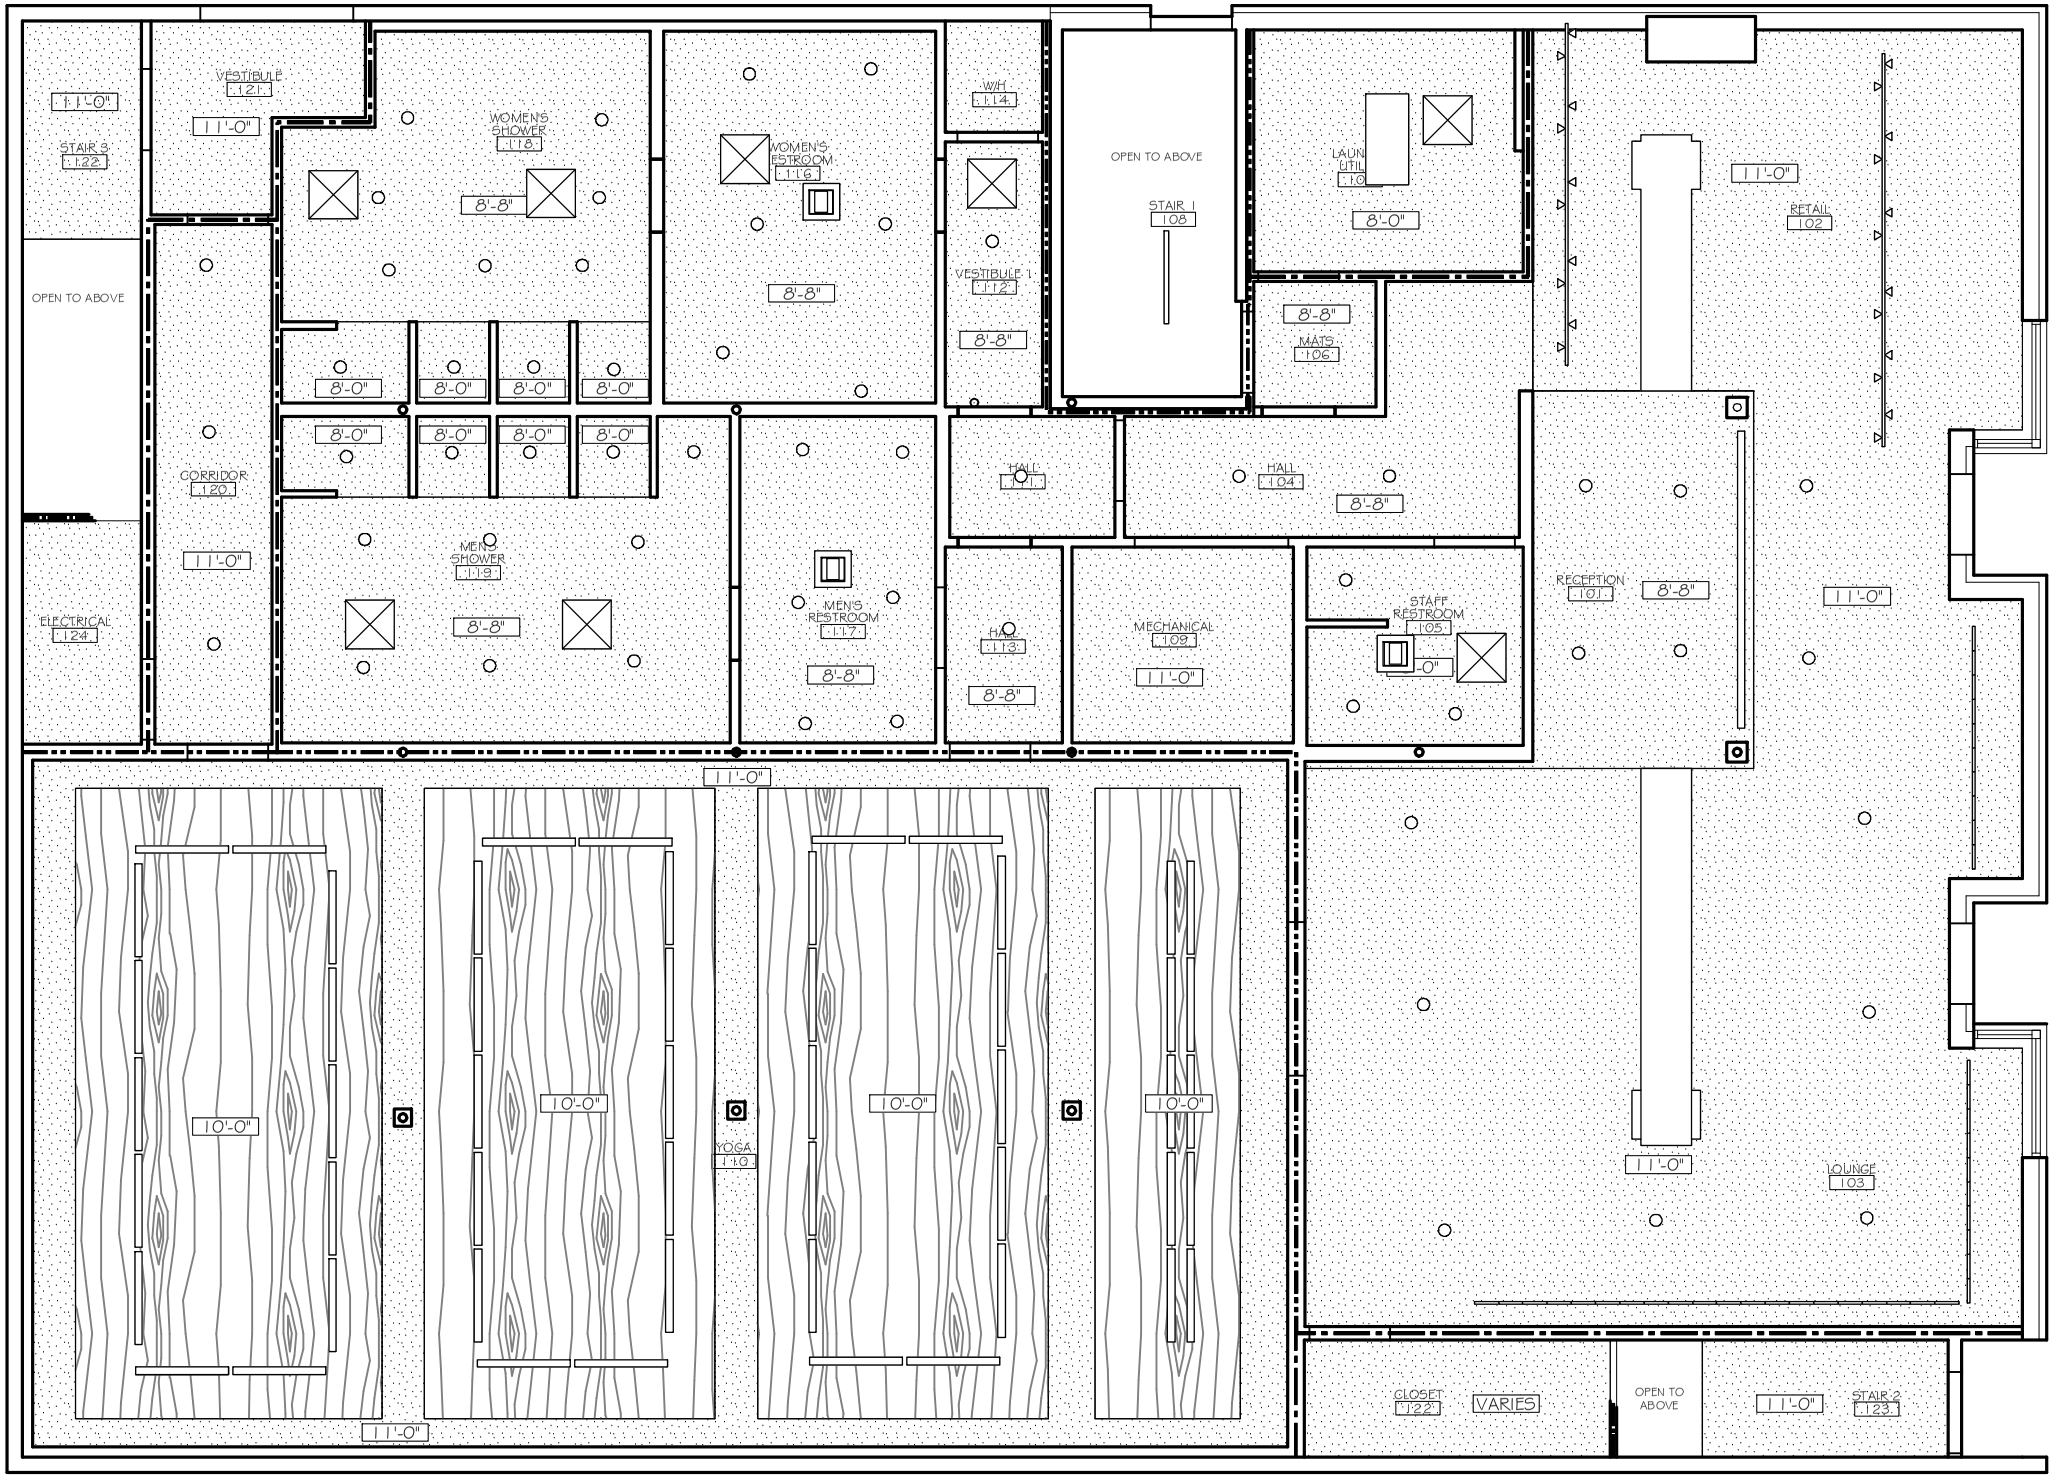
VESTIBULE
121
WOMEN'S SHOWER
118
WOMEN'S RESTROOM
116
W/H
114
OPEN TO ABOVE
STAIR 1
108
LAUN. UTIL.
110
RETAIL
102
STAIR 3
122
VESTIBULE
112
MATS
106
CORRIDOR
120
MEN'S SHOWER
119
MEN'S RESTROOM
117
HALL
111
HALL
104
RECEPTION
101
ELECTRICAL
124
HALL
113
MECHANICAL
109
STAFF RESTROOM
105
YOGA
110
LOUNGE
103
CLOSET
122
VARIES
OPEN TO ABOVE
STAIR 2
123
11'-0"
8'-8"
8'-0"
10'-0"