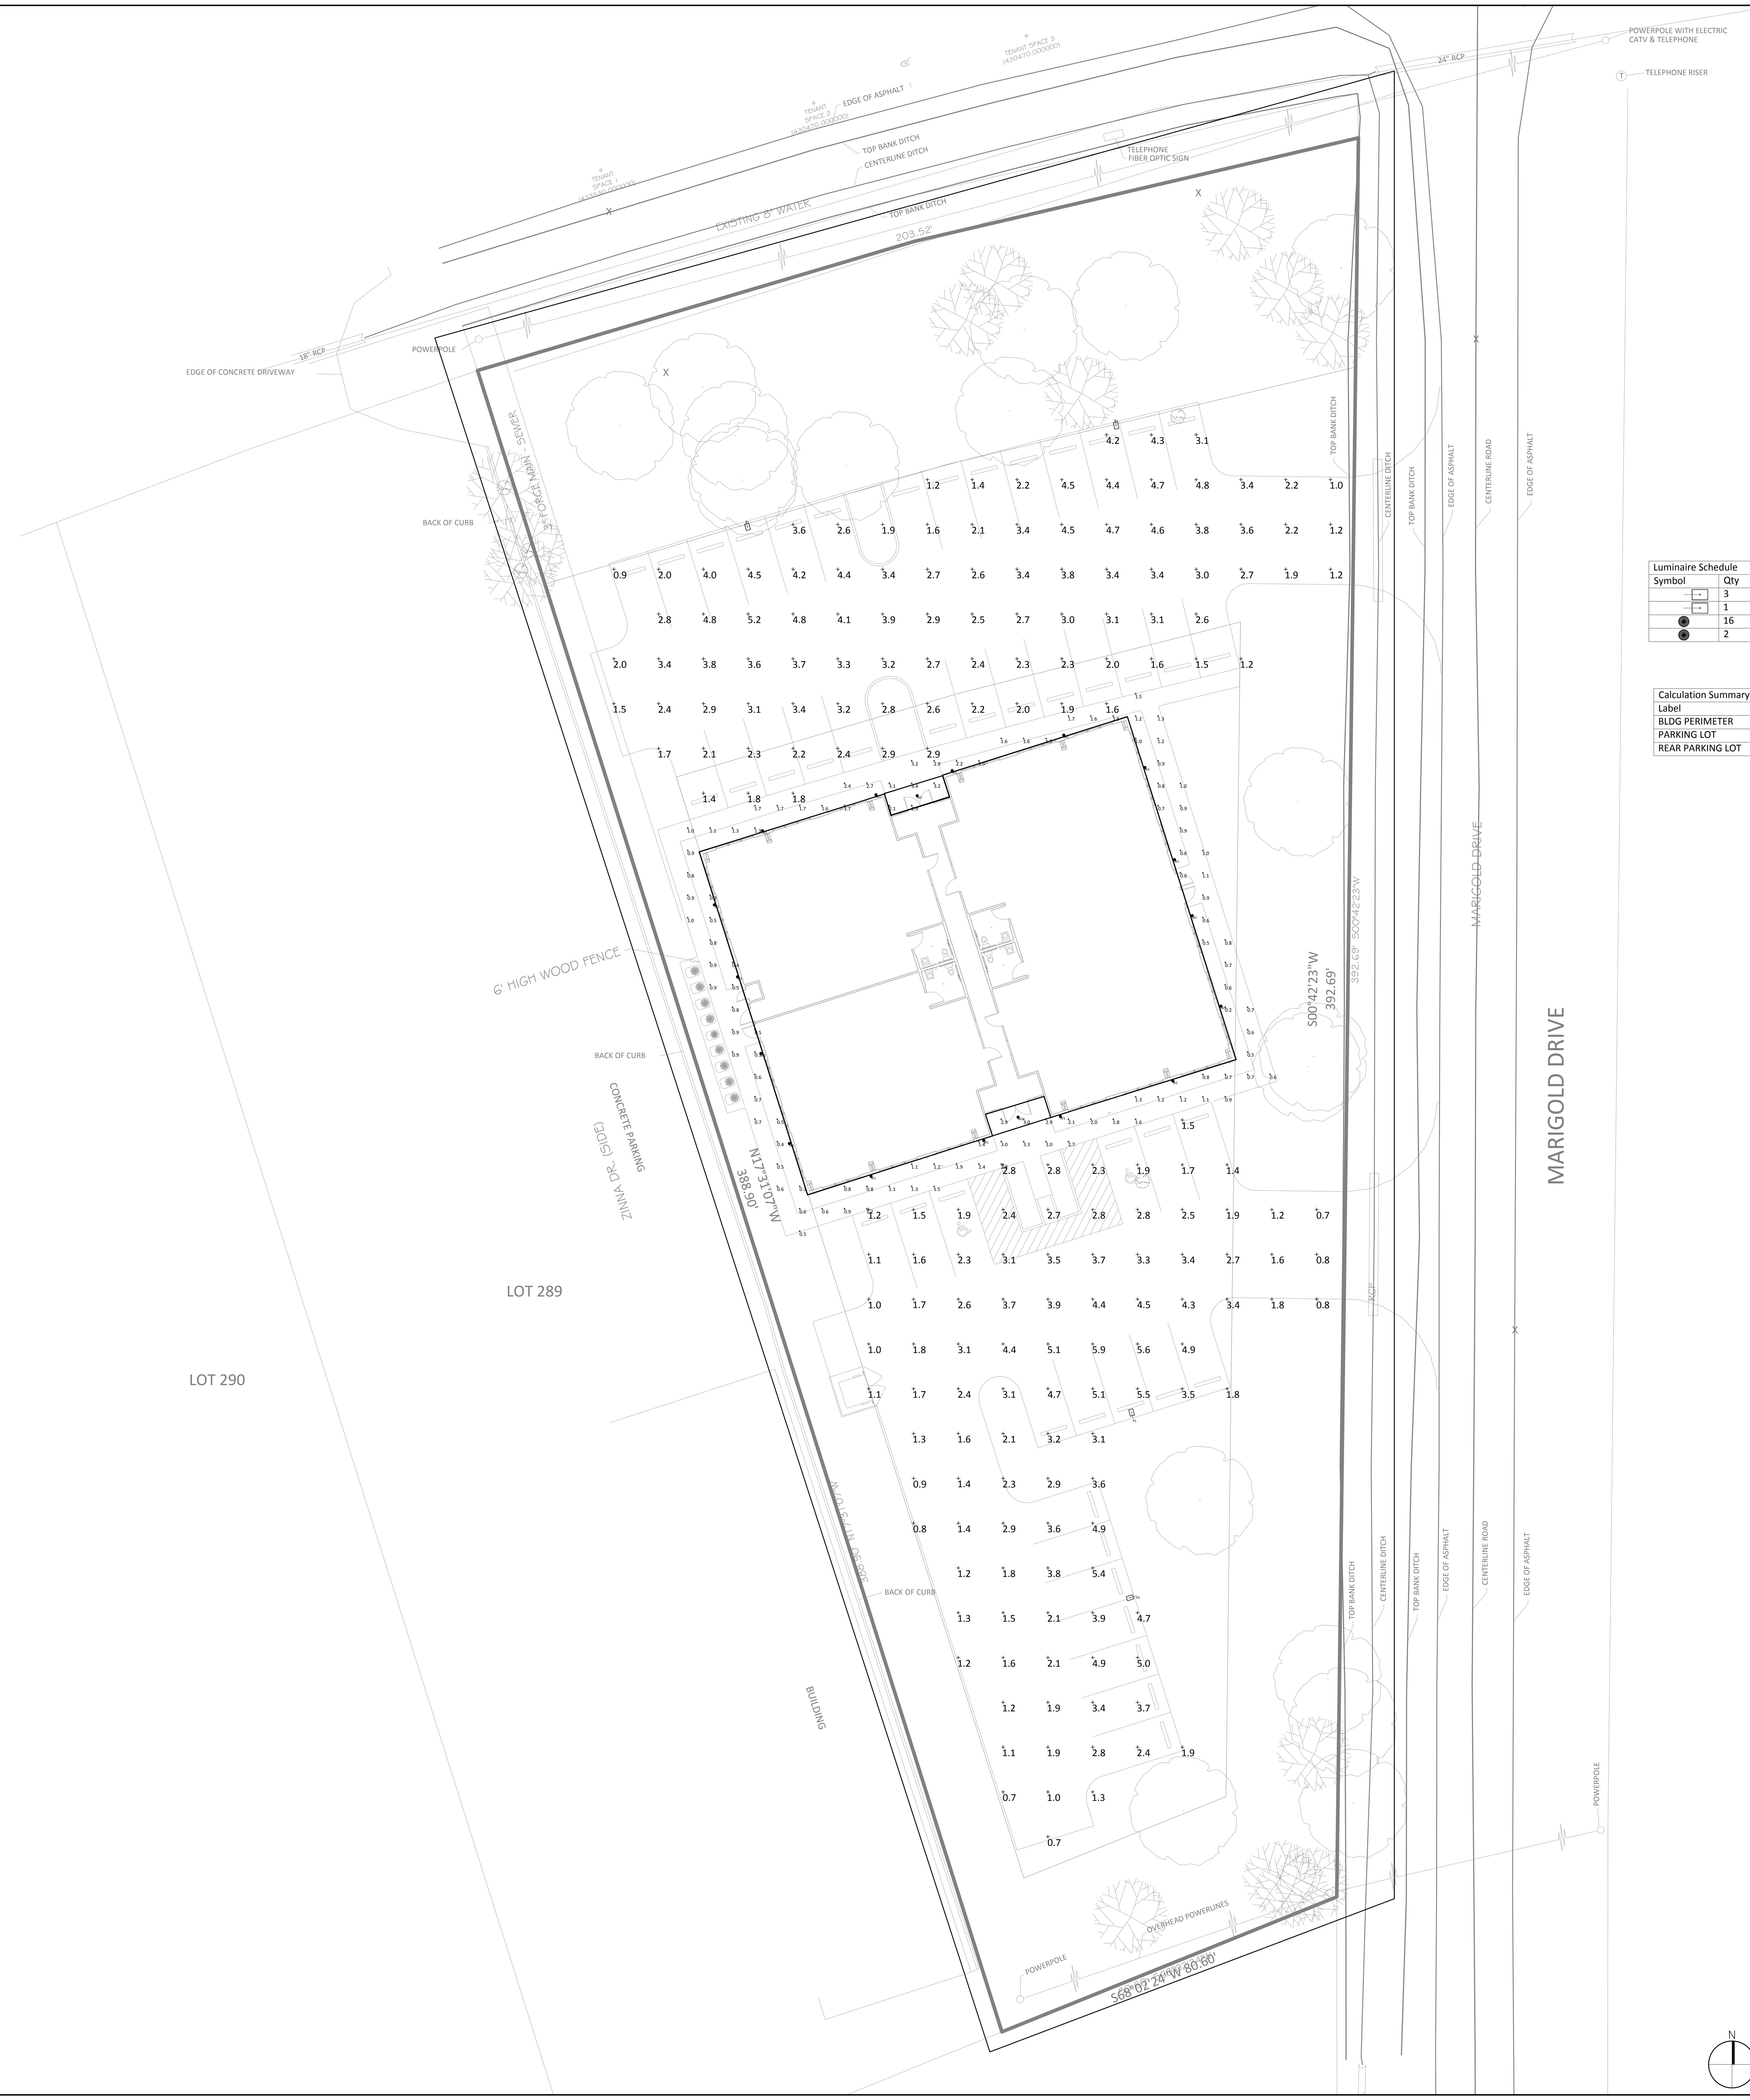

Luminaire Schedule				
Symbol	Qty	Label	Arrangement	Description
	3	P1	SINGLE	LUMARK: MPTR-SL-400-MT-XX / SSS5A25SFM-XX
	1	P3	SINGLE	LUMARK: MPTR-3S-400-MT-XX / SSS5A25SFM-XX
	16	W1	SINGLE	EVERGREEN: BAR2206_2-PL26
	2	W2	SINGLE	EVERGREEN: BAR3206_2-PL26

Calculation Summary							
Label	CalcType	Units	Avg	Max	Min	Avg/Min	Max/Min
BLDG PERIMETER	Illuminance	Fc	1.31	3.4	0.2	6.55	17.00
PARKING LOT	Illuminance	Fc	2.88	5.2	0.9	3.20	5.78
REAR PARKING LOT	Illuminance	Fc	2.59	5.9	0.7	3.70	8.43

1 SITE LIGHTING ANALYSIS
SCALE: NTS

DAMMON ENGINEERING, INC.
Architects & Engineers
CHIEF ENGINEER: EMMETT DAMMON, P.E.
CHIEF ARCHITECT: KEVIN KINCHEN, NCARB
554 OLD SPANISH TRAIL
SLIDELL, LA 70458
dammonengineering.com
dammoneng@bellsouth.net
PHONE: 985-649-5832
FAX: 985-641-5950

The above drawings and specifications, designs and arrangements represented thereby are and shall remain the property of Dammon Engineering, and no part thereof shall be copied, disclosed to others, or used in connection with any work or project other than the specific project for which the have been prepared and developed without written consent of Dammon Engineering. Visual contact with these drawings or specifications shall constitute conclusive evidence of acceptance of these restrictions.

NEW COMMERCIAL BUILDING
DR. FARHAD ADULI
LOT 288 MARIGOLD DRIVE
COVINGTON, LA

JOB No: 2178
DATE: 09-03-2013
DRAWN BY: BSN
CHECKED BY: BSN

REVISIONS

#	DESCRIPTION	DATE

SITE LIGHTING PLAN

SHEET No: 19 of 22

E3