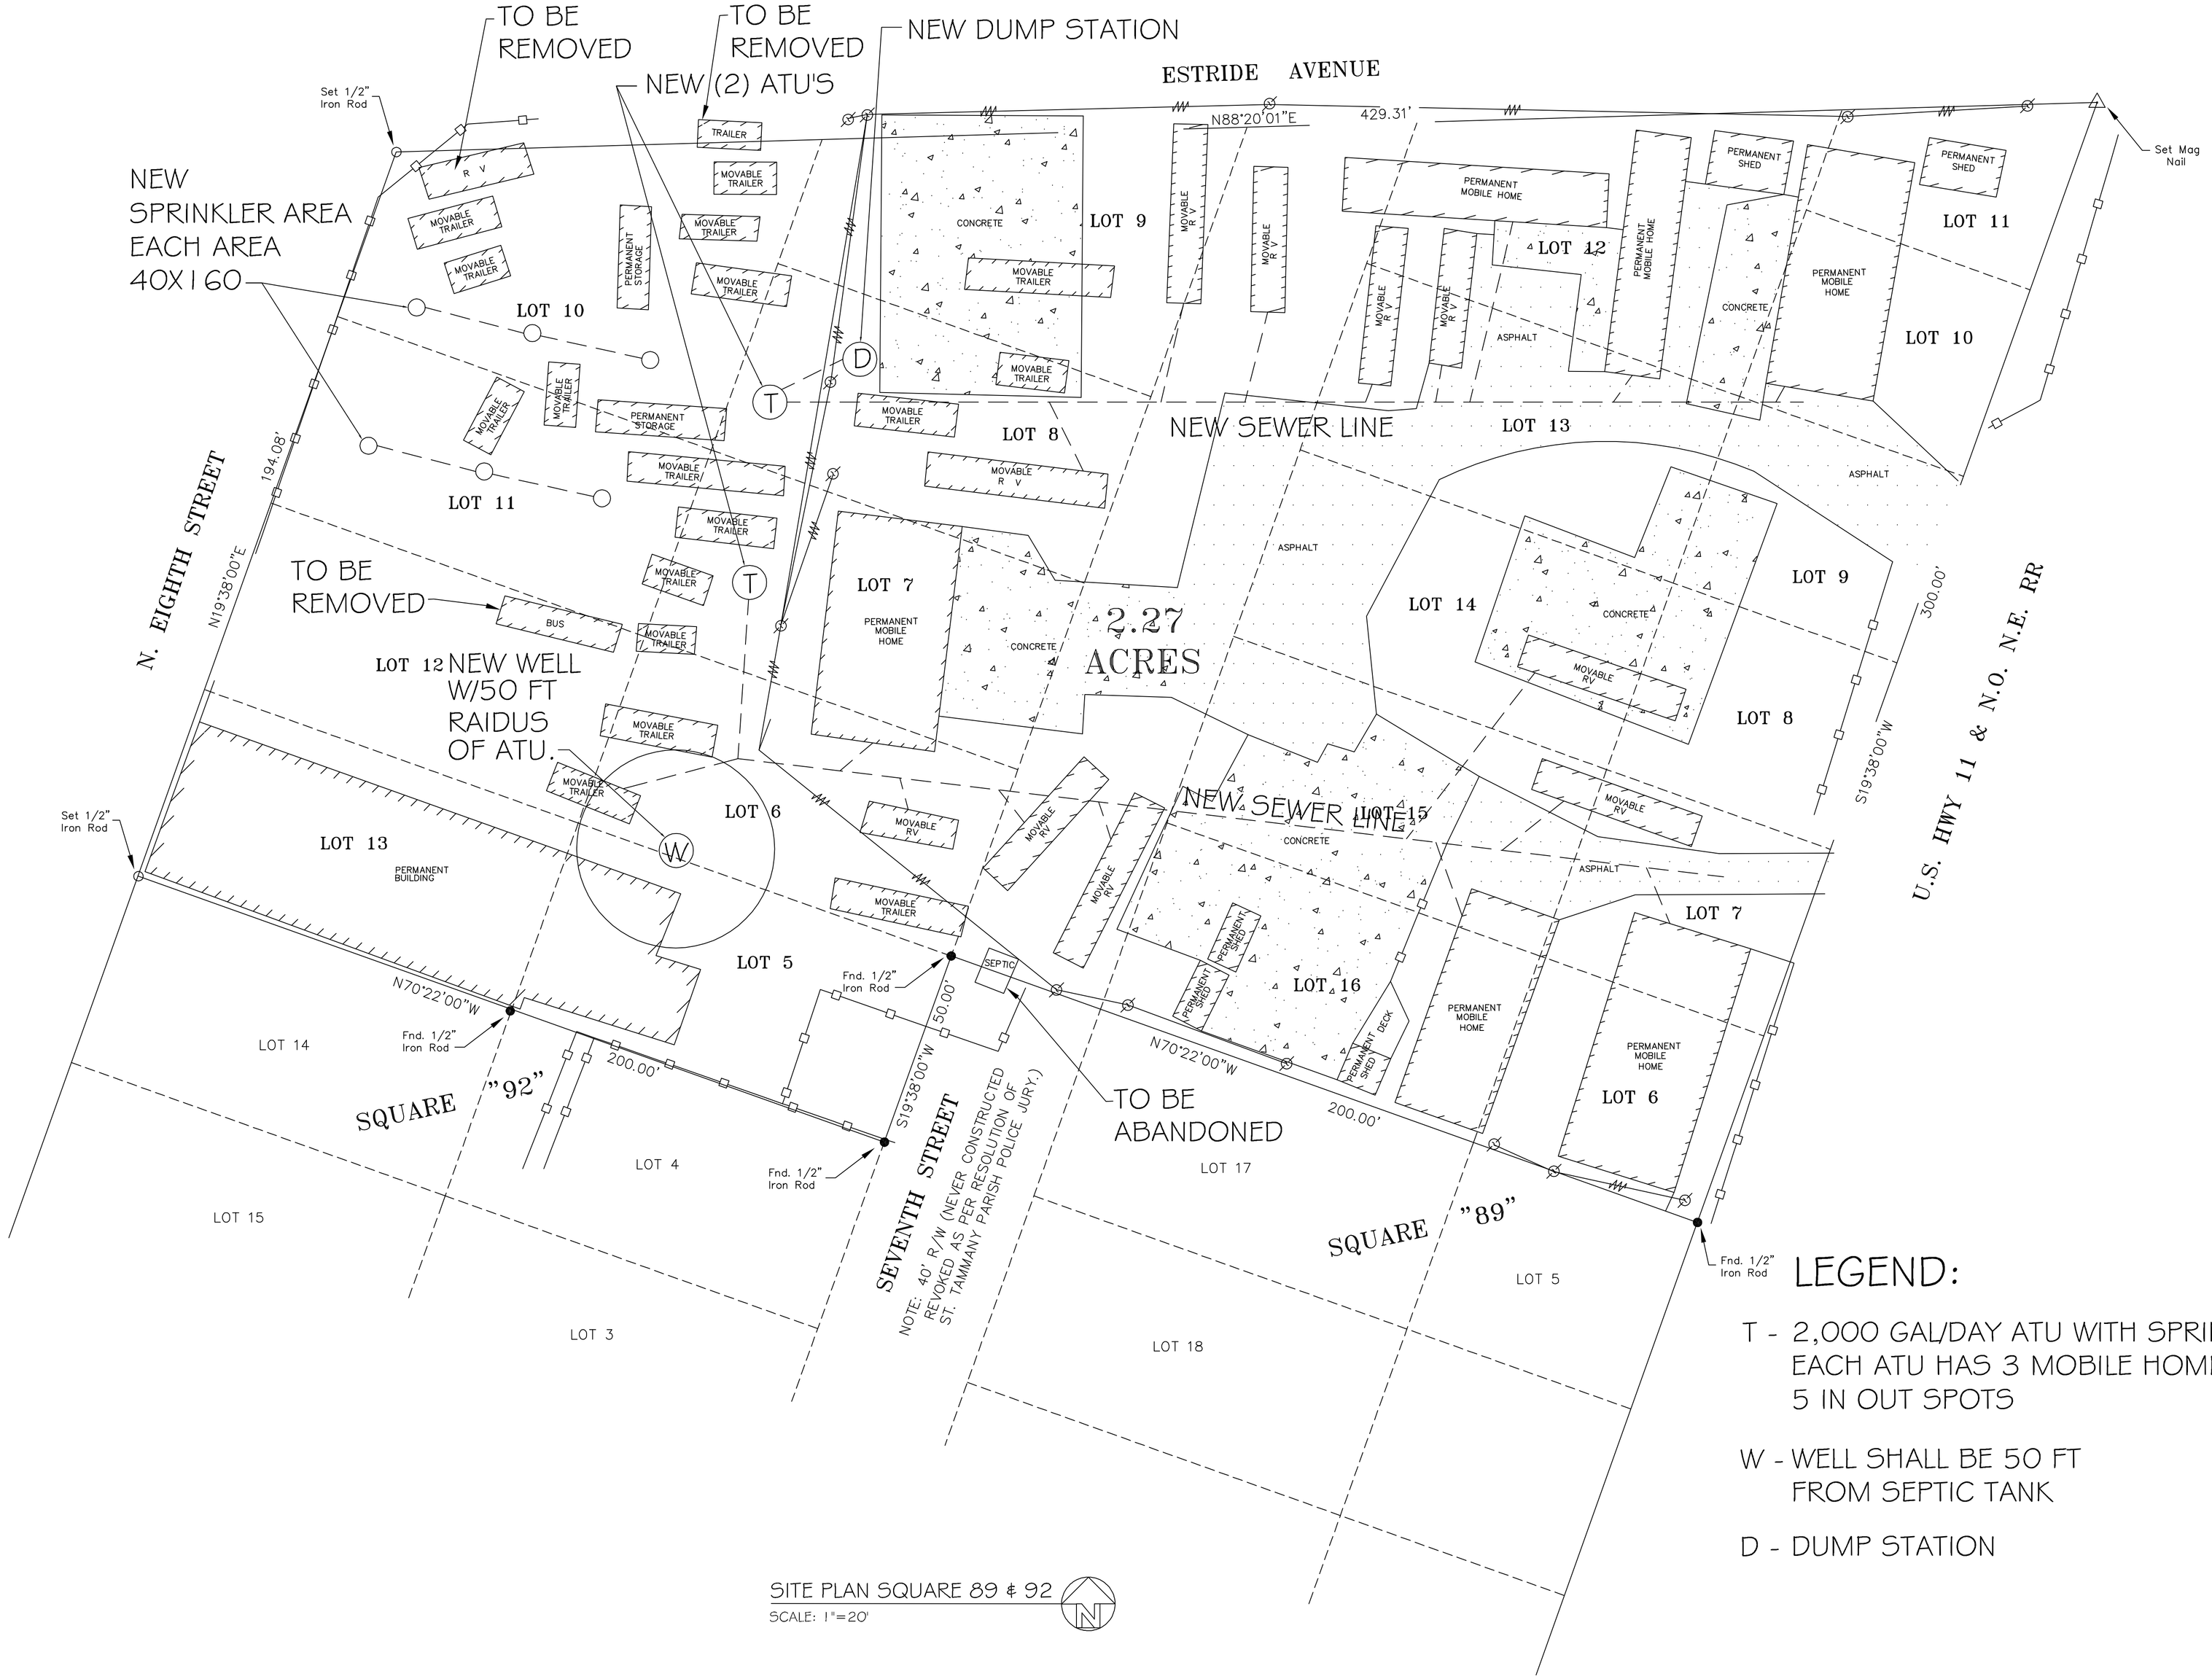

SITE PLAN SQUARE 89 & 92

SCALE: 1"=20'

LEGEND:

T - 2,000 GAL/DAY ATU WITH SPRINLKER
EACH ATU HAS 3 MOBILE HOMES
5 IN OUT SPOTS

W - WELL SHALL BE 50 FT
FROM SEPTIC TANK

D - DUMP STATION

DAMMON ENGINEERING, INC.
Architects & Engineers

dammoneng@bellsouth.net
PHONE: 985-641-3952
FAX: 985-641-3950

CHIEF ENGINEER: EMMETT DAMMON, P.E.
CHIEF ARCHITECT: KEVIN KINCHEN
554 OLD SPANISH TRAIL
SLIDELL, LA 70458

The above drawings and specifications, designs and arrangements represented thereby are and shall remain the property of Dammon Engineering and may not be used in whole or in part without the express consent of Dammon Engineering. Visual contact with these drawings and specifications constitutes prima facie evidence of acceptance of these restrictions.

GUS MITCHELL SQUARE 89 & 92

ALTON ST.TAMMANY PARISH LOUISIANA

DATE: 05-27-2014	JOB No:
CHECKED BY: CD	DRAWN BY: CD

REVISIONS

#	DESCRIPTION	DATE

SITE PLAN

SHEET No: 1 OF 1

C- 1