ABBREVIATIONS

ACST.	ACOUSTIC
ADJ.	ADJACENT
AFF	ABOVE FINISHED FLOOR
ALUM.	ALUMINUM
ARCH.	ARCHITECT (URAL)
ATC	ACOUSTIICAL TILE CEILING
BD.	BOARD
BET.	BETWEEN
BLDG.	BUILDING
BLK.	BLOCK (ING)
BLT-IN	BUILT-IN
BO	BOTTOM OF
BRZ.	BRONZE
CAB.	CABINET
CJ	CONTROL JOINT
CLG.	CEILING
CMU	CONCRETE MASONRY UNIT
COL.	COLUMN
CONC.	CONCRETE
CONST.	CONSTRUCTION
CPT.	CARPET
CT	CERAMIC TILE
D	DEPTH
DEC.	DECORATIVE
DEMO.	DEMOLISH / DEMOLITION
DET.	DETAIL
DIA.	DIAMETER
DIM.	DIMENSION
DN	DOWN
DWG.	DRAWING
EA.	EACH
EJ	EXPANSION JOINT
EL.	ELEVATION
ELEC.	ELECTRICAL (AL)
EQ.	EQUAL
EQUIP.	EQUIPMENT
EWC	ELECTRIC WATER COOLER
EXIST.	EXISTING
EXT.	EXTERIOR
FCU	FAN CIRCULATION UNIT
FD	FLOOR DRAIN
FEC	FIRE EXTINGUISHER CABINET
FHC	FIRE HOSE CABINET
FIN.	FINISHED FLOOR
FIXT.	FIXTURE
FLR.	FLUORESCENT
FO	FACE OF
FOW	FACE OF WALL
FP.	FIREPROOF
FR	FIRE RATED
FRT	FIRE TREATED
FS	FULL SIZE FEET
FX	FIRE EXTINGUISHER
GC	GENERAL CONTRACTOR
GEN'L.	GENERAL
GFI	GROUND FAULT INTERRUPTER
GSF	GROSS SQUARE FOOT (AGE)
GWB	GYPSUM WALL BOARD
H	HEIGHT (H x W)
HB	HOSE BIBB
HC	HOLLOW CORE HARDWARE
HDW.	HARDWOOD
HGT.	HEIGHT
HOR.	HORIZONTAL
HP	HIGH POINT
IN. OR "	INCH
INSUL.	INSULATE (D) (ION)
INT.	INTERIOR
JB	JUNCTION BOX
L	LENGTH
LAV.	LAVATORY
LIN.	LINEAR
LP	LOW POINT
MAS.	MASONRY
MATL.	MATERIAL
MAX.	MAXIMUM
MECH.	MECHANICAL
MFR	MANUFACTURE
MIN.	MINIMUM
MISC.	MISCELLANEOUS
MO	MASONRY OPENING
MOD.	MODIFY / MODIFIED
MTD.	MOUNTED
MTL.	METAL
NIC	NOT IN CONTRACT
NO.	NUMBER
NOM.	NOMINAL
NTS	NOT TO SCALE
OC	ON CENTER
OD	OUTSIDE DIAMETER
OPG.	OPENING
OPP.	OPPOSITE
PL.	PLASTER
PLAM	PLASTIC LAMINATE
PLYWD.	PLYWOOD
PR.	PAIR
PTD.	PAINTED
PTN.	PARTITION
QT	QUARRY TILE
QTY.	QUANTITY
R	RADIUS
R	RISER
RD	ROOF DRAIN
RE	REFERENCE
REINF.	REINFORCE
REQ'D.	REQUIRED
REV.	REVISION
RLK.	ROWLOCK
RM.	ROOM
RO	ROUGH OPENING
SCWD	SOLID CORE WOOD DOOR
SECT.	SECTION
SF	SQUARE FOOT (AGE)
SHT.	SHEET
SIM	SIMILAR
SPEC.	SPECIFICATION
SQ.	SQUARE
SS	STAINLESS STEEL
ST.	STONE
STD.	STANDARD
STL.	STEEL
STN.	STAINED
STRUCT.	STRUCTURE (AL)
SUSP.	SUSPENDED
SYS.	SYSTEM
T	TREAD
T & G	TONGUE AND GROOVE
TB	TEST BORING
TEL.	TELEPHONE
TEMP	TEMPORARY
THK.	THICK (NESS)
TO	TOP OF
TYP.	TYPICAL
UNF.	UNFINISHED
UR.	URINAL
VCT	VINYL COMPOSITE TILE
VIF	VERIFY IN FIELD
VTR	VENT THRU ROOF
W	WIDTH
W/	WITH
W/I	WITHIN
W/O	WITHOUT
WC	WALL COVERING
WC	WATER CLOSET
WCT.	WAINSCOT
WD.	WOOD
WKPT	WORK POINT
WP.	WATERPROOF
WT.	WEIGHT

SYMBOL LEGEND

- CENTER LINE
- PROPERTY LINE
- Room name / 888 — ROOM NUMBER
- XX / XX — OCCUPANTS CAPACITY
- L1 — LIGHTING FIXTURE TYPE
- P8-2S — PARTITION TYPE
- EL. XXX — ELEVATION POINT (NEW)
- EL. XXX — ELEVATION POINT (EXISTING)
- 11 — WINDOW TYPE
- 888B — DOOR
- A-X.XX / X — ELEVATION
- X / A-X.XX — DETAIL SECTION
- X / A-X.XX — BUILDING SECTION
- X / A-X.XX — WALL SECTION
- X / A-X.XX — DETAIL
- A — COLUMN
- A — EXIST. BUILDING COLUMN
- XX / A-X.XX — DIGITAL IMAGE
- XX / A-X.XX — PANORAMIC DIGITAL IMAGE
- N — NORTH ARROW
- 1 — REVISION

MATERIALS

- AREA TO BE DEMOLISHED
- AREA TO BE REPAIRED
- BATT INSULATION
- BLOCKING
- BRICK
- CMU
- CONCRETE
- GYPSUM WALLBOARD
- EARTH
- PLYWOOD
- PRECAST CONCRETE
- RIGID INSULATION
- STEEL
- STONE
- WOOD

- EXISTING CONSTRUCTION (SHADED)
- NEW CONSTRUCTION (FULL WALL)
- NEW CONSTRUCTION (HALF WALL)
- EXISTING CONSTRUCTION TO BE DEMOLISHED (AD DRAWINGS)

BUILDING SPOT ELEVATIONS

GENERAL NOTE

THIS LIST OF SPOT ELEVATIONS WAS CALCULATED BASED ON SURVEY INFORMATION PROVIDED BY LINFIELD, HUNTER & JUNIUS ELECTRONICALLY ON 11/20/09. THE GC IS TO BRING TO THE ARCHITECT'S IMMEDIATE ATTENTION ANY DISCREPANCIES BETWEEN THIS LIST OF SPOT ELEVATIONS AND SPOT ELEVATIONS REFLECTED IN THE CONSTRUCTION DOCUMENTS OR SURVEYED IN THE FIELD.

THE CIVIL AND SURVEY DRAWINGS REFLECT CAIRO DATUM. ALL OTHER PROJECT DRAWINGS REFLECT STAGE LEVEL AT ELEVATION 0' - 0" . ALL OTHER BUILDING ELEVATIONS REFERENCE TO THIS DATUM. TO CONVERT PROJECT DATUM TO CAIRO DATUM ADD 20' - 10" TO ELEVATIONS.

LIST OF SPOT ELEVATIONS

Level	Elevation (Stage Ref.)	Elevation (Cairo Datum Ref.)
BASEMENT LEVEL		
Maintainance Shop Level	-16' 3 1/2"	4' 7 1/2"
Orchestra Pit Level	-14' 10 1/2"	6' 0 1/2"
Dressing Room Level	-11' 0"	9' 11"
Lower Lobby Level	-8' 7 1/2"	12' 3 1/2"
ORCHESTRA LEVEL		
Stage Floor	0' 0"	20' 11"
N. Rampart Street Entry	0' 6 1/8"	21' 5 1/8"
Transformer Rm. Level	0' 6 1/8"	21' 5 1/8"
Canal Street Entry	0' 7 1/4"	21' 6 1/4"
Basin Street Entry	0' 9 3/4"	21' 8 3/4"
1101 Canal Street Lobby Level	2' 4 3/4"	23' 3 3/4"
Orchestra Lobby Level	3' 3"	24' 2"
Close Arcade Level	Varies	Varies
STAGE MEZZANINE LEVEL		
Back-of-House Level	12' 0"	32' 11"
LOGE LEVEL		
Lobby Level	15' 5 1/4"	36' 4 1/4"
Cross Aisle Level	18' 7 1/4"	39' 6 1/4"
1101 Canal Street - Second Level	19' 8"	40' 7"
Back-of-House Level	22' 0"	42' 11"
MID-BALCONY LEVEL		
1101 Canal Street Thrid Level	29' 11 1/2"	50' 10 1/2"
Cross Aisle Level	30' 1 1/2"	51' 0 1/2"
Side Stairs Level	30' 8"	51' 7"
Back-of-House Level	32' 0"	52' 11"
UPPER-BALCONY LEVEL		
Mechanical Room Level	38' 11 1/4"	59' 10 1/4"
1101 Canal Street Fourth Level	40' 2"	61' 1"
Cross Aisle Level	41' 6 1/4"	62' 5 1/4"
Back-of-House Level	42' 0"	62' 11"
FOLLOW SPOT LEVEL		
Follow Spot Room Level	49' 0 1/2"	69' 11 1/2"
FLYTOWER GALLARIES AND GRID		
Pinrail Gallery - Stage Left	34' 0"	54' 11"
Loading Gallery	69' 6"	90' 5"
Gridiron	74' 6"	94' 5"
ROOF AND PARAPET LEVELS		
Flytower - T.O. Roof Slab	87' 6"	107' 5"
Flytower - T.O. Parapet	96' 0"	116' 11"

GENERAL NOTES

NOTES APPLY TO ALL ARCHITECTURAL FLOOR PLANS (A-1.00 THRU A-1.13)

1. **FIRE EXTINGUISHERS:**
   - **FEC1 - EXISTING RECESSED VALVE AND FIRE EXTINGUISHER CABINET.**
   - **FEC2 - FRONT OF HOUSE - VALVE AND FIRE EXTINGUISHER CABINET.**
   - **FEC3 - BACK OF HOUSE - VALVE AND FIRE EXTINGUISHER CABINET.**
   - **FEC4 - FRONT OF HOUSE - FIRE EXTINGUISHER CABINET.**
   - **FEC5 - BACK OF HOUSE - FIRE EXTINGUISHER CABINET.**
   - **FX1 - BACK OF HOUSE - BRACKET MOUNTED FIRE EXTINGUISHER**
2. **FOR TYPICAL MOUNTING HEIGHTS OF PLUMBING FIXTURES AND TOLIET ACCESSORIES SEE A-6.00.**
3. **FOR PARTITION TYPE SCHEDULE REFER TO A-5.00**
4. **WHERE ROOMS ARE SCHEDULED TO RECEIVE NO CEILING, PARTITIONS SHALL EXTEND TO STRUCTURE ABOVE UNLESS OTHERWISE NOTED.**
5. **SEE A-7.14 FOR SLEEVES AND CABLE HOOKS DETAILS**
6. **ALL CLOSETS TO HAVE SHELF AND ROD. SEE 06/A-6.31**
7. **ALL EXISTING SPOT ELEVATIONS PROVIDED BY SURVEYOR AND SHALL BE VERIFIED IN FIELD BY GC.**
8. **FOR DOOR TYPES, FRAME TYPES AND DETAILS, REFER TO A-5.10 SERIES.**
9. **THE FOLLOWING DIAGRAM INDICATES HOW TO DIMENSIONALLY LOCATE DOOR FRAMES UNLESS OTHERWISE NOTED:**

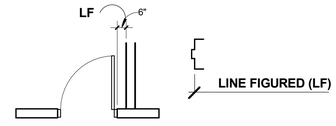

10. **PROVIDE WALL PROTECTION AND CORNER GUARDS AT ALL BACK-OF-HOUSE CORRIDORS.**
11. **VERIFY THE FOLLOWING WITH RESPECTIVE TRADES.**
    - **A. SIZES AND LOCATIONS OF MECHANICAL AND/OR ELECTRICAL PENETRATIONS.**
    - **B. LOCATIONS FOR BACKING/BLOCKING REQUIRED FOR MOUNTING MECHANICAL AND/OR ELECTRICAL EQUIPMENT.**
    - **C. CUTTING AND PATCHING FOR WORK REQUIRED BY MECHANICAL AND/OR ELECTRICAL TRADES.**
12. **REF. TO A-4.11 FOR POSTER BOXES DETAILS, THESE ARE LABELED AS PB-X ON PLANS.**
13. **FOR FLOOD PROTECTION DETAILS REF. DOOR SCHEDULE (A-5.10 SERIES) AND FLOOD PROTECTION SCHEDULE (A-5.13).**

LEGEND

- HR — PROVIDE HANDRAIL REF: A-8.10 SERIES
- HR2 — PROVIDE DISCONTINUOUS HANDRAIL REF: A-7.04 DWGS
- RP — RIGGING POINT
- SP — SPEAKER POINT
- LLP — ARCH . LIGHTING PENDANT LOWERING POINT
- CS — CABLE SLEEVE
- HOSE BIBB

THE SAENGER THEATRE RENEWAL PROJECT

142 North Rampart Street
New Orleans, LA

Client
Saenger Theatre Redevelopment Company
1800 Post Oak Boulevard, 6 Boulevard Place, Suite 450, Houston, TX 77056

Architect
MARTINEZ+JOHNSON ARCHITECTURE
1412 Eye St., NW Washington, DC 20005 202.333.4480

Structural Engineer
Lundy & Franke Engineering, Inc.
549 Heimer Road, San Antonio, TX 78232 210.979.7900

Theatre Consultant
Schuler Shook
123 Third Street North #210, Minneapolis, MN 55401 612.339.5958

Acoustical Engineer
Akustiks
93 North Main Street, South Norwalk, CT 06854 203.299.1904

MEP Engineer
JBA Consulting Engineers, Inc.
3525 N. Causeway BLVD. Suite 500 Metairie, LA 70002 504.830.0139

Civil Engineer
Linfield, Hunter, & Junius, Inc.
3606 18th Street Suite 200, Metairie, LA 70002 504.833.5300

Architectural Historian
EHT Traceries, Inc.
1121 Fifth Street NW Washington, DC 20001 202.393.1199

THESE DRAWINGS, SPECIFICATIONS, AND OTHER DOCUMENTS, (COLLECTIVELY, THE "DOCUMENTS") INCLUDING WITHOUT LIMITATION ELECTRONIC VERSIONS THEREOF, AND THE IDEAS, DESIGNS, AND ARRANGEMENTS REPRESENTED THEREBY, ARE AND SHALL REMAIN THE PROPERTY OF MARTINEZ & JOHNSON ARCHITECTURE PC. AS DEFINED BY APPLICABLE CONTRACTUAL AGREEMENTS ("THE AGREEMENTS") AND AS PROTECTED BY THE COPYRIGHT STATUTES OF THE UNITED STATES. USE OF THE DOCUMENTS SHALL BE STRICTLY LIMITED TO THE PROJECT FOR WHICH THEY WERE PREPARED AND DEVELOPED ("THE PROJECT") PER THE TERMS OF THE AGREEMENTS. NO PART OF THE DOCUMENTS SHALL BE COPIED, DISCLOSED TO OTHERS, OR USED IN CONNECTION WITH ANY OTHER WORK OR PROJECT, OR BY ANY OTHER PERSONS FOR ANY PURPOSES, OTHER THAN THE COMPLETION OF THE PROJECT, WITHOUT THE SPECIFIC WRITTEN AUTHORIZATION OF MARTINEZ & JOHNSON ARCHITECTURE PC. THE DOWNLOADING, OPENING, OR VIEWING OF ELECTRONIC VERSIONS OF THE DOCUMENTS OR VISUAL CONTACT WITH ANY PRINTED FORM THEREOF SHALL CONSTITUTE CONCLUSIVE EVIDENCE OF ACCEPTANCE OF THESE RESTRICTIONS.

7502

DATE:	No.:	REVISION:
11.11.10	1	COORDINATION

DATE:	ISSUE:
02.19.10	PERMIT SET
04.02.10	GMP CONTRACT SET
11.11.10	CONTRACT SET

SHEET TITLE:
ABBREVIATIONS, LEGENDS AND SPOT ELEVATIONS

A-0.03

© 2010 M+J