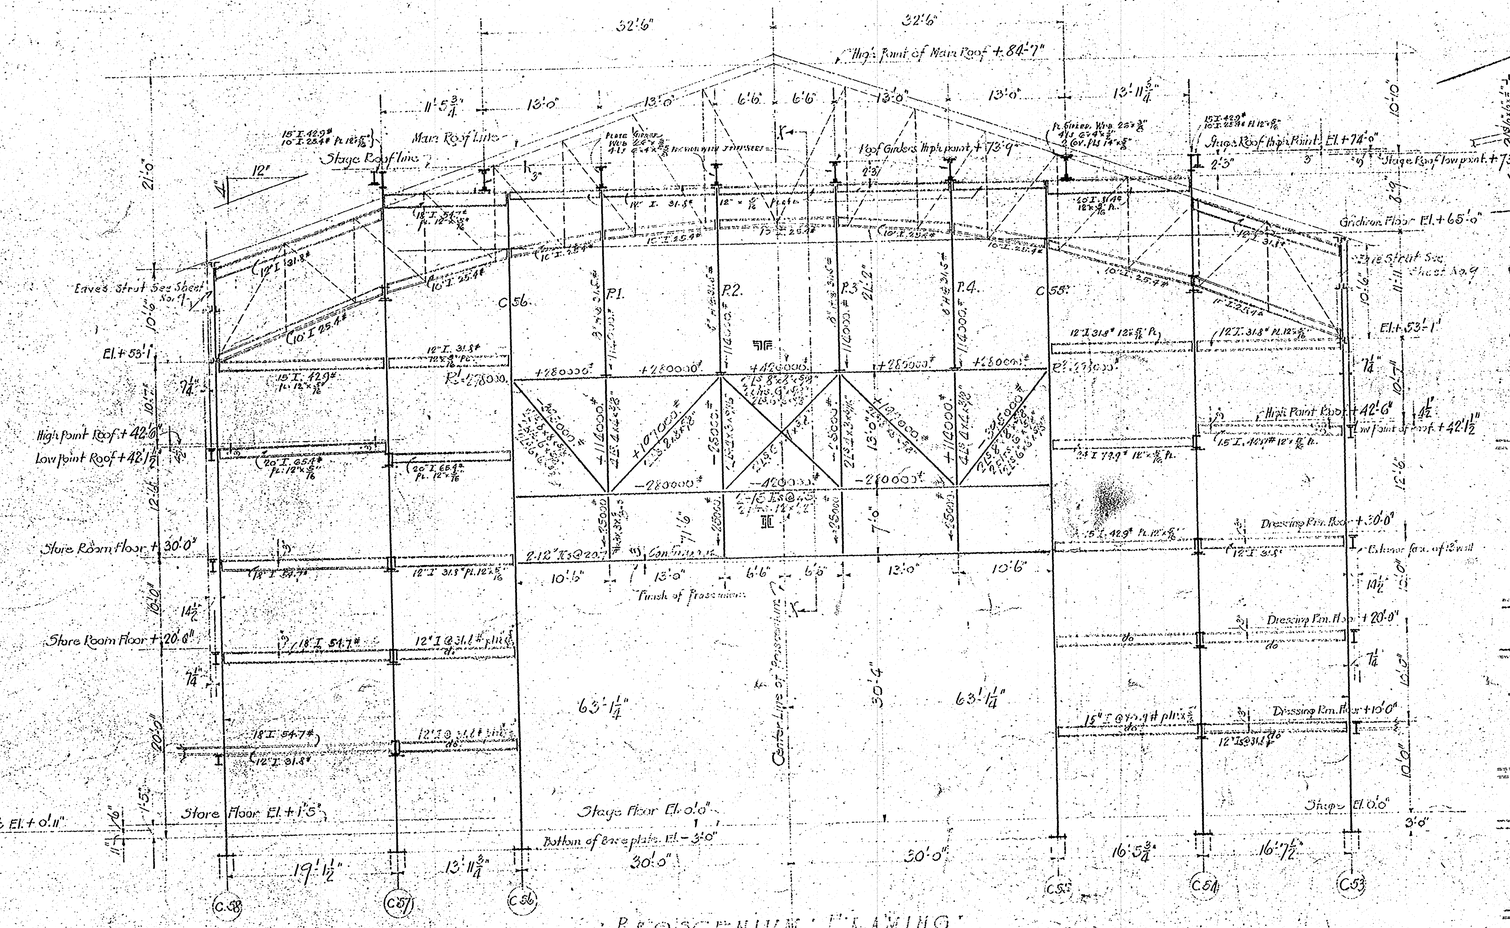

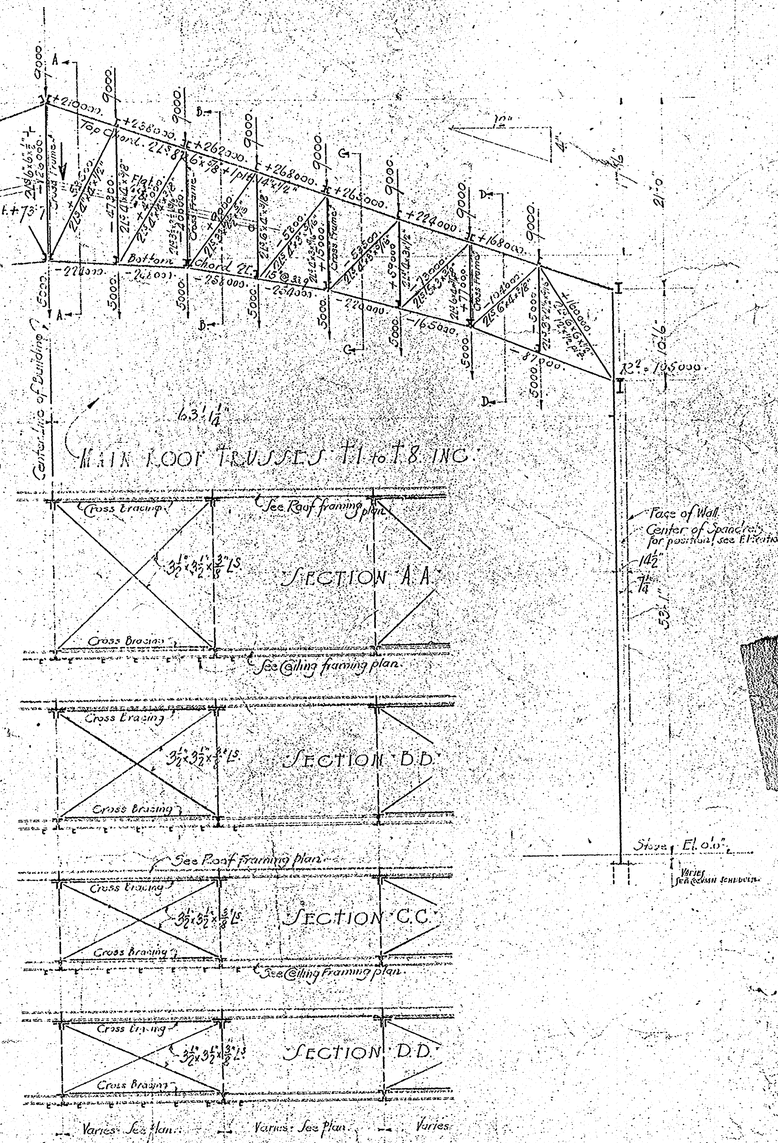

CANAL STREET THEATRE
FOR
SAENGER THEATRES INC.
CANAL, N. RAMPART, IBERVILLE & N. SARATOGA STREETS
NEW ORLEANS, LA.

REVISED	EMILE WEIL INC. ARCHITECTS	PLAN	SHEET
DEC. 3-1925	WHITNEY CENTRAL BUILDING NEW ORLEANS, LA.	8941	13
		DATE NOV. 2ND. 25.	