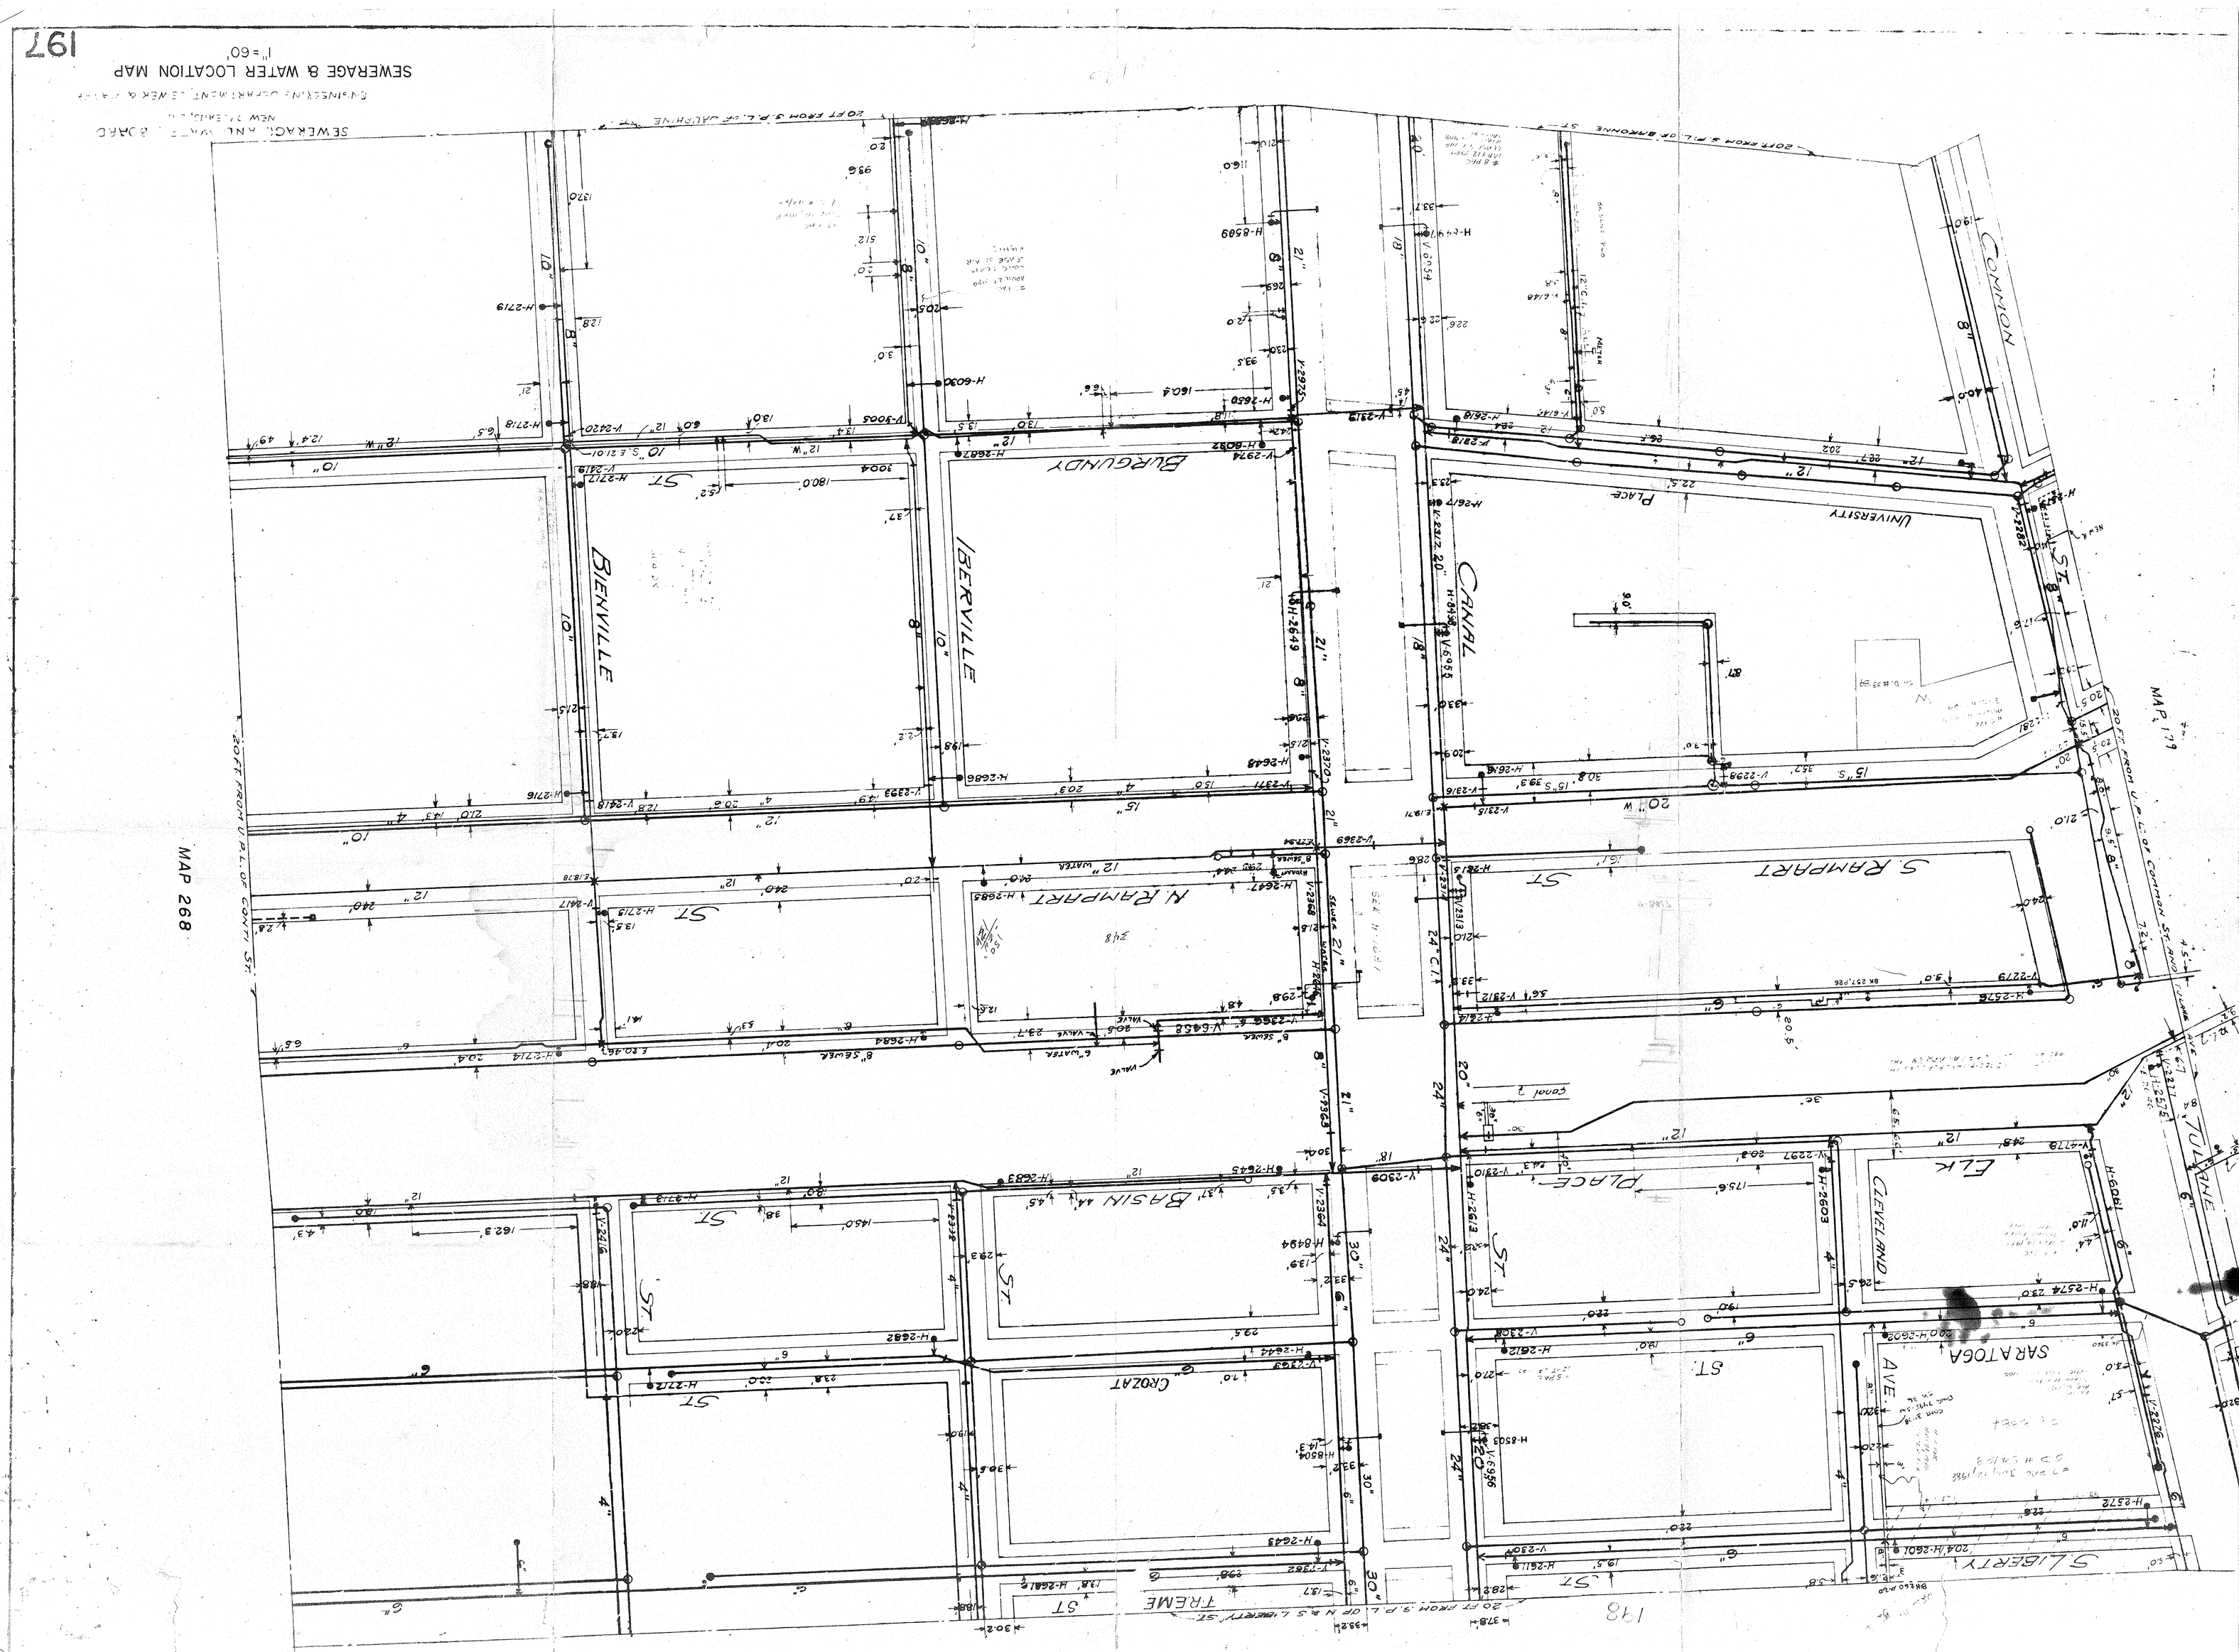
SEWERAGE & WATER LOCATION MAP
1" = 60'
1977
BENVILLE ST
BERVILLE
BURGUNDY
CANAL
COMMON
UNIVERSITY PLACE
S. RAMPART ST
N. RAMPART ST
BASIN ST
CROZAT
PLACE
CLEVELAND
ELK
SARATOGA AVE.
SLIGERTY
TRUEME
MAP 268
MAP 179
20 FT FROM U.P.L. OF CONTI ST.
20 FT FROM U.P.L. OF COMMON ST. AND
20 FT FROM U.P.L. OF BARONNE ST.
20 FT FROM S.P.L. OF N.A.S.L. SLIGERTY ST.
148