XLR, PANEL MOUNT, FEMALE, 3 POLE
MFG.: P/N:
AMPHENOL AC3FDZ-AU
NEUTRIK NC3FD-L-B-1

XLR, PANEL MOUNT, FEMALE, 4 POLE
MFG.: P/N:
AMPHENOL AC4FDZ-AU
NEUTRIK NC4FD-L-B-1

XLR, PANEL MOUNT, FEMALE, 5 POLE
MFG.: P/N:
AMPHENOL AC5FDZ-AU
NEUTRIK NC5FD-L-B-1

XLR, PANEL MOUNT, FEMALE, 6 POLE*
MFG.: P/N:
AMPHENOL AC6FDZ-AU
NEUTRIK NC6FD-L-B-1
* WILL NOT MATE WITH SWITCHCRAFT OR CLEAR-COM.

XLR, PANEL MOUNT, FEMALE, 6 POLE*
MFG.: P/N:
SWITCHCRAFT D6FBAU
NEUTRIK NL6FP-BAG
* WILL NOT MATE WITH AMPHENOL OR NUTRIK, WILL MATE WITH CLEAR-COM.

XLR, PANEL MOUNT, FEMALE, 7 POLE
MFG.: P/N:
AMPHENOL AC7FDZ
NEUTRIK NC7FD-L-B-1

XLR, PANEL MOUNT, MALE, 3 POLE
MFG.: P/N:
AMPHENOL AC3MMDZ-AU
NEUTRIK NC3MD-L-B-1

XLR, PANEL MOUNT, MALE, 4 POLE
MFG.: P/N:
AMPHENOL AC4MDZ-AU
NEUTRIK NC3FD-L-B-1

XLR, PANEL MOUNT, MALE, 5 POLE
MFG.: P/N:
AMPHENOL AC5MDZ-AU
NEUTRIK NC5MD-L-B-1

XLR, PANEL MOUNT, MALE, 6 POLE*
MFG.: P/N:
AMPHENOL AC6AMDZ-AU
NEUTRIK NC6MD-L-B-1
* WILL NOT MATE WITH SWITCHCRAFT OR CLEAR-COM.

XLR, PANEL MOUNT, MALE, 6 POLE*
MFG.: P/N:
SWITCHCRAFT DX6MAU
* WILL NOT MATE WITH AMPHENOL OR NUTRIK, WILL MATE WITH CLEAR-COM.

XLR, PANEL MOUNT, MALE, 7 POLE
MFG.: P/N:
AMPHENOL AC7MDZ
NEUTRIK NC7MD-L-B-1

1/4" JACK, PANEL MOUNT, FEMALE, 3 POLE
MFG.: P/N:
NEUTRIK NJ3FP6C-B
SWITCHCRAFT E113BL

RCA, PANEL MOUNT, FEMALE, 2 POLE
MFG.: P/N:
AMPHENOL ACJD-*
NEUTRIK NF2D-B-*
SWITCHCRAFT EHRCA2
* INSULATOR COLOR

BNC, PANEL MOUNT, FEMALE, 2 POLE, 75 OHM
MFG.: P/N:
AMPHENOL AC-BNC-JJ-75
NEUTRIK NBB75DFI
SWITCHCRAFT EHBNC2

XLR / TRS, PANEL MOUNT,/FEMALE, 3 POLE
MFG.: P/N:
NEUTRIK NCJ6FI-S

SPEAKON, PANEL MOUNT, MALE, 2 POLE*
MFG.: P/N:
NEUTRIK NL2MP
* WILL NOT MATE WITH 4 POLE SPEAKON

SPEAKON, PANEL MOUNT, MALE, 4 POLE
MFG.: P/N:
NEUTRIK NL4MP-UC
SWITCHCRAFT HPCP41F

SPEAKON, PANEL MOUNT, MALE, 4 POLE
MFG.: P/N:
NEUTRIK NLTMP-BAG

SPEAKON, PANEL MOUNT, FEMALE, 4 POLE
MFG.: P/N:
NEUTRIK NLT4FP-BAG

SPEAKON, PANEL MOUNT, MALE, 8 POLE
MFG.: P/N:
NEUTRIK NLT8MP-BAG

RJ45, PANEL MOUNT, FEMALE, 8 POLE
MFG.: P/N:
NEUTRIK NE8FDV-Y110-B
SWITCHCRAFT EHCAT62

COVER PLATE, PANEL MOUNT
MFG.: P/N:
NEUTRIK DBA

DUST CAP, FEMALE
MFG.: P/N:
NEUTRIK SCF

DUST CAP, MALE
MFG.: P/N:
NEUTRIK SCM

DUST CAP, PANEL MOUNT, FEMALE
MFG.: P/N:
NEUTRIK SCDF

DUST CAP, PANEL MOUNT, MALE
MFG.: P/N:
NEUTRIK SCDM

D-SUB, PANEL MOUNT, SOCKET, 9 POLE
MFG.: P/N:
AMPHENOL 17DE09S
CINCH DE-9S

D-SUB, PANEL MOUNT, PIN, 9 POLE
MFG.: P/N:
AMPHENOL 17DE09P
CINCH DE-9P

MULTIPIN, PANEL MOUNT, RECEPTACLE, 13 POLE / 4 CH
AMPHENOL LINK
CONNECTOR MP-4102-13P LK 13 MP
DUST CAP MP-25043-13 LK 20 TPM
CONTACTS MP-108400 LK PMD

MULTIPIN, PANEL MOUNT, RECEPTACLE, 19 POLE / 6 CH
AMPHENOL
CONNECTOR MP-4102-19P
DUST CAP MP-25043-19
CONTACTS MP-108400

MULTIPIN, PANEL MOUNT, RECEPTACLE, 28 POLE / 8 CH
AMPHENOL LINK
CONNECTOR MP-4102-28P LK 25 MP
DUST CAP MP-25043-25 LK 24 TPM
CONTACTS MP-108400 LK PMD

MULTIPIN, PANEL MOUNT, RECEPTACLE, 37 POLE / 12 CH
AMPHENOL LINK
CONNECTOR MP-4102-37P LK 37 MP
DUST CAP MP-25043-37 LK 28 TPM
CONTACTS MP-108400 LK PMD

MULTIPIN, PANEL MOUNT, RECEPTACLE, 54 POLE / 16 CH
AMPHENOL LINK
CONNECTOR MP-4102-54P LK 54 MP
DUST CAP MP-25043-54 LK 32 TPM
CONTACTS MP-108400 LK PMD

MULTIPIN, PANEL MOUNT, RECEPTACLE, 85 POLE / 28 CH
AMPHENOL LINK
CONNECTOR MP-4102-85P LK 85 MP
DUST CAP MP-25043-85 LK 40 TPM
CONTACTS MP-108400 LK PMD

MULTIPIN, PANEL MOUNT, RECEPTACLE, 150 POLE / 48 CH
AMPHENOL LINK
CONNECTOR MP-4102-150P LK 150 MP
DUST CAP MP-25043-150 LK 40 TPM
CONTACTS MP-108300 LK PMD R

MULTIPIN, PANEL MOUNT, RECEPTACLE, 200 POLE / 64 CH
LINK
CONNECTOR LK 200 MP
DUST CAP LK 40 TPM
CONTACTS LK PMD RR

MULTIPIN, PANEL MOUNT, RECEPTACLE, 19 POLE
MFG.: P/N:
AMPHENOL SOCAPEX SLXD EME 419AR

MULTIPIN, PANEL MOUNT, PLUG, 13 POLE / 4 CH
AMPHENOL LINK
CONNECTOR MP-4164-13S LK 13 FP
DUST CAP MP-25042-13 LK 20 TPF
CONTACTS MP-108600 LK PFD

MULTIPIN, PANEL MOUNT, PLUG, 19 POLE / 6 CH
AMPHENOL
CONNECTOR MP-4164-19S
DUST CAP MP-25042-19
CONTACTS MP-108600

MULTIPIN, PANEL MOUNT, PLUG, 28 POLE / 8 CH
AMPHENOL LINK
CONNECTOR MP-4164-25S LK 25 FP
DUST CAP MP-25042-25 LK 24 TPF
CONTACTS MP-108600 LK PFD

MULTIPIN, PANEL MOUNT, PLUG, 37 POLE / 12 CH
AMPHENOL LINK
CONNECTOR MP-4164-37S LK 37 FP
DUST CAP MP25042-37 LK 28 TPF
CONTACTS MP-108600 LK PFD

MULTIPIN, PANEL MOUNT, PLUG, 54 POLE / 16 CH
AMPHENOL LINK
CONNECTOR MP-4164-54S LK 54 FP
DUST CAP MP-25042-54 LK 32 TPF
CONTACTS MP-108600 LK PFD

MULTIPIN, PANEL MOUNT, PLUG, 85 POLE / 28 CH
AMPHENOL LINK
CONNECTOR MP-4164-85S LK 85 FP
DUST CAP MP-25042-85 LK 40 TPF
CONTACTS MP-108600 LK PFD

MULTIPIN, PANEL MOUNT, PLUG, 150 POLE / 48 CH
AMPHENOL LINK
CONNECTOR MP-4164-150S LK 150 FP
DUST CAP MP-25042-85 LK 40 TPF
CONTACTS MP-108600 LK PFD R

MULTIPIN, PANEL MOUNT, PLUG, 200 POLE / 64 CH
LINK
CONNECTOR LK 200 FP
DUST CAP LK 40 TPF
CONTACTS LK PFD RR

MULTIPIN, PANEL MOUNT, PLUG, 19 POLE
MFG.: P/N:
AMPHENOL SOCAPEX SLXD EF 419AR

01 AUDIO AND DATA CONNECTOR SYMBOLS
NONE

POWER RECEPTACLE
MFG.: P/N:
HUBBELL IG2162
PASS & SEYMOUR IG2636S-HG
PASS & SEYMOUR PTIG26362

POWER RECEPTACLE
MFG.: P/N:
HUBBELL IG5362
PASS & SEYMOUR IG6300
PASS & SEYMOUR PTIG5362

POWER RECEPTACLE
MFG.: P/N:
HUBBELL 2162
PASS & SEYMOUR 26852
PASS & SEYMOUR PT26852

POWER RECEPTACLE
MFG.: P/N:
HUBBELL 5362
PASS & SEYMOUR 5362
PASS & SEYMOUR PT5362

POWER RECEPTACLE
MFG.: P/N:
HUBBELL 5279C
PASS & SEYMOUR 5279-SS

POWER RECEPTACLE
MFG.: P/N:
HUBBELL 5278C
PASS & SEYMOUR 5278-SS

02 POWER CONNECTOR SYMBOLS
NONE

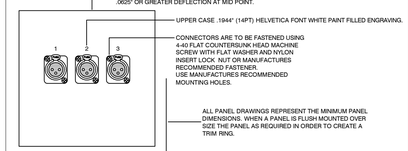

03 TYPICAL PLATE AND RACK PANEL CONSTRUCTION
NONE

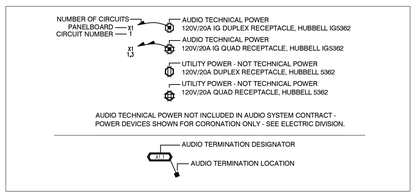

04 PLAN SYMBOLS
NONE

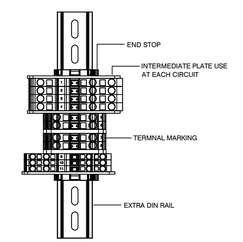

05 TYPICAL TERMINAL BLOCK ASSEMBLY
NONE

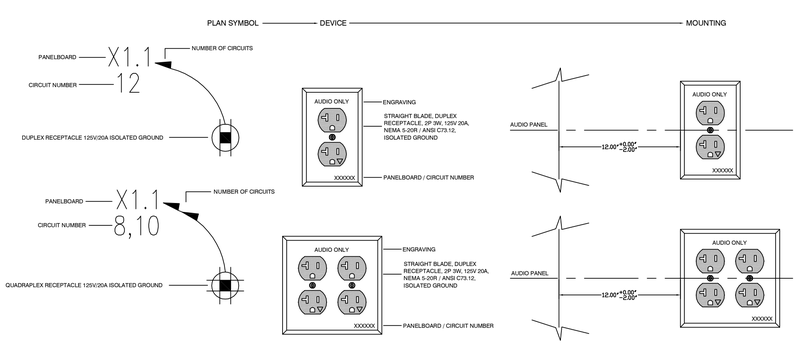

06 AUDIO TECHNICAL POWER RECEPTACLE DETAIL
NONE

THE SAENGER THEATRE RENEWAL PROJECT

142 North Rampart Street
New Orleans, LA

Client
Saenger Theatre Redevelopment Company
200 West Loop South, Suite
1040 Houston TX 77027

Architect
MARTINEZ+JOHNSON
ARCHITECTURE
1412 Eye St., NW
Washington, DC 20005
202.333.4480

Structural Engineer
Shawn J. Franke, P.E.
549 Heimer Road San
Antonio TX 78232
210.979.7900

Theatre Consultant
Schuler Shook
123 Third Street North #210
Minneapolis, MN 55401
612.339.5958

Acoustical Engineer
Akustiks
93 North Main Street South
Norwalk, CT 06854
202.299.1934

MEP Engineer
JBA Consulting Engineers, Inc.
3525 N. Causeway BLVD. Suite
500 Metairie, LA 70002
202.393.1199

Civil Engineer
Linfield, Hunter, & Junius, Inc.
3608 18th Street Suite 200
Metairie, LA 70002
504.833.5300

Architectural Historian
EHT Traceries, Inc.
1121 Fifth Street NW
Washington, DC 20001
202.393.1199

THESE DRAWINGS, SPECIFICATIONS, AND OTHER DOCUMENTS, (COLLECTIVELY, THE "DOCUMENTS") INCLUDING WITHOUT LIMITATION ELECTRONIC VERSIONS THEREOF AND THE IDEAS, DESIGNS, AND ARRANGEMENTS REPRESENTED THEREBY, ARE AND SHALL REMAIN THE PROPERTY OF MARTINEZ & JOHNSON ARCHITECTURE PC, AS DEFINED BY APPLICABLE CONTRACTUAL AGREEMENTS ("THE AGREEMENTS") AND AS PROTECTED BY THE COPYRIGHT STATUTES OF THE UNITED STATES. USE OF THE DOCUMENTS SHALL BE STRICTLY LIMITED TO THE PROJECT FOR WHICH THEY WERE PREPARED AND DEVELOPED ("THE PROJECT") PER THE TERMS OF THE AGREEMENTS. NO PART OF THE DOCUMENTS SHALL BE COPIED, DISCLOSED TO OTHERS, OR USED IN CONNECTION WITH ANY OTHER WORK OR PROJECT, OR BY ANY OTHER PERSONS FOR ANY PURPOSES, OTHER THAN THE COMPLETION OF THE PROJECT, WITHOUT THE SPECIFIC WRITTEN AUTHORIZATION OF MARTINEZ & JOHNSON ARCHITECTURE PC. THE DOWNLOADING, OPENING, OR VIEWING OF ELECTRONIC VERSIONS OF THE DOCUMENTS OR VISUAL CONTACT WITH ANY PRINTED FORM THEREOF SHALL CONSTITUTE CONCLUSIVE EVIDENCE OF ACCEPTANCE OF THESE RESTRICTIONS.

7502

DATE:	No.:	ISSUE:
02.19.10	1	PERMIT SET
04.02.10	2	GMP CONTRACT SET
11.11.10	-	CONTRACT SET

DATE:	No.:	REVISION:

SHEET TITLE:
AV SYSTEMS LEGEND ONE

AV-002

© 2010 M+J