1.) CABINET CONFIGURATION MAY VARY TO CABINET STYLE SELECTED

2.) MIN. 30" CLEARENCE BETWEEN RANGE AND COMBUSTIBLE SURFACE ABOVE

3.) MIN. 1" CLEARENCE FROM RANGE EXHAUST VENT TO COMBUSTIBLE MATERIAL

4.) DUCTLESS RANGE HOOD

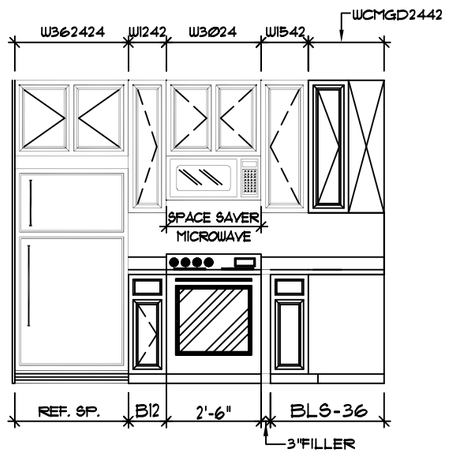

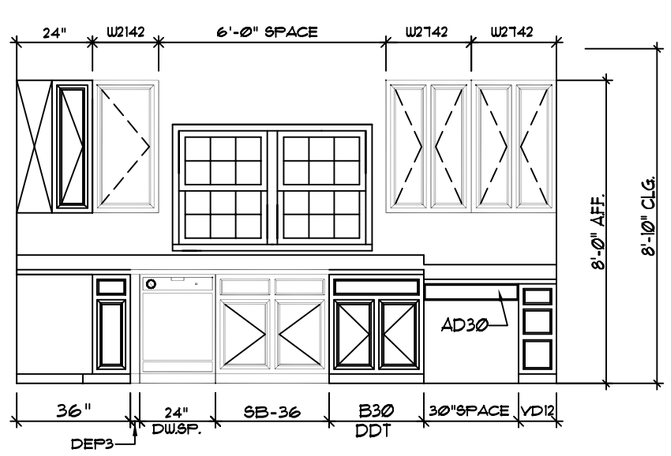

* MATCHING WOOD EDGING

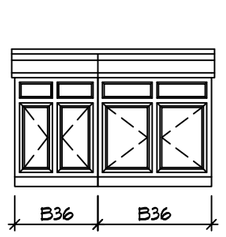

SNACK BAR - GREAT RM. SIDE

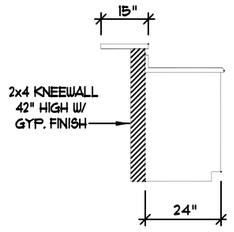

SIDE VIEW

KITCHEN CABINET DETAILS

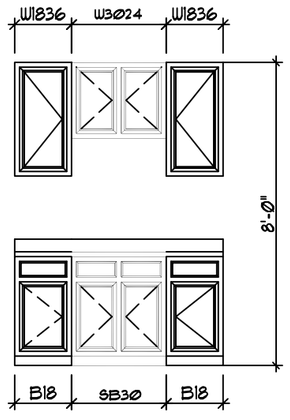

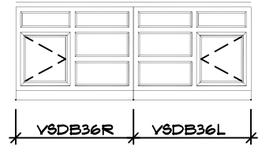

BATH-1

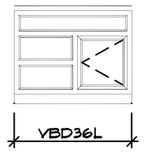

BATH-2

UTILITY

BATH CABINET DETAILS

TRAP SIZE	FALL PER FOOT	DISTANCE TO VENT FROM TRAP
1.1/4"	1/4"	3 Ft. 6 In.
1.1/2"	1/4"	5 Ft. Ø In.
2"	1/4"	6 Ft. Ø In.
3"	1/4"	10 Ft. Ø In.
4"	1/8"	12 Ft. Ø In.

ALL FACTORY INSTALLED PLUMBING TO CONFORM TO: CURRENT PLUMBING CODE (SEE COVER SHEET)

REFER TO PLUMBING NOTES ON COVER SHEET FOR ADDITIONAL INFORMATION

NOTE: APPROVED ENGINEERED MECHANICAL WATER HAMMER ARRESTERS FOR QUICK CLOSING VALVES FACT. INST. AT ICEMAKER, DISHWASHER & WASHING MACHINE AS REQUIRED BY CURRENT STATE PLUMBING CODES.

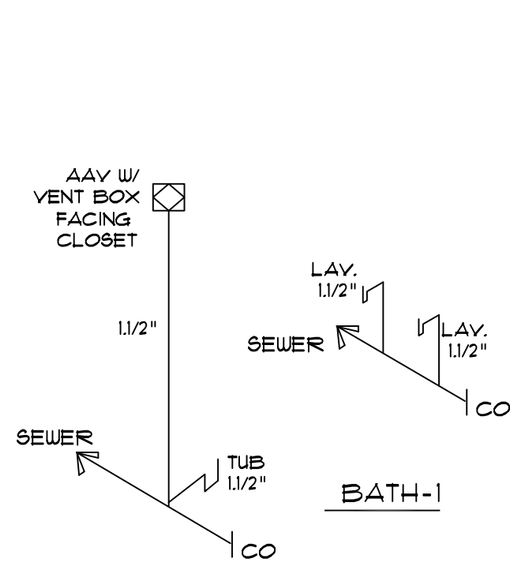

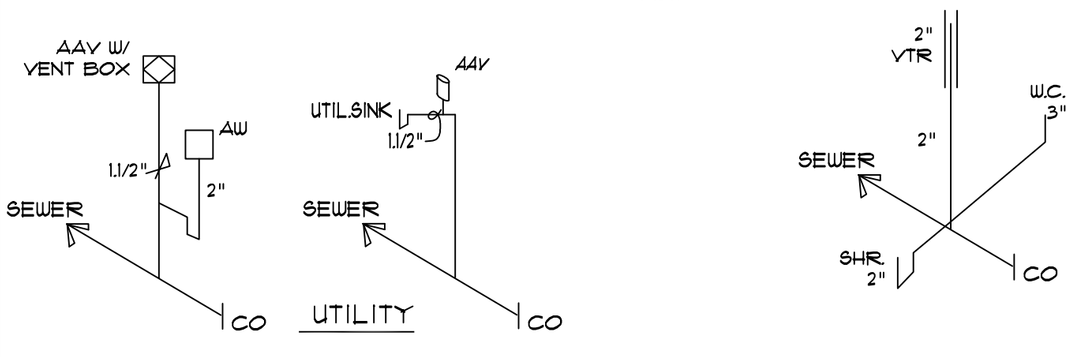

PEX PLUMB. PLUMBING SCHEMATIC

PANEL SCHEDULE

200 AMP MAIN BREAKER — CONNECTION TO SERVICE BY OTHERS

AMP	WIRE SIZE							AMP	WIRE SIZE
20	12/2	AFCI	BEDROOM-2 LGT.	1	2	SMALL APPLIANCE		20	12/2
20	12/2	AFCI	BED-3/B-2 LGT.	3	4	SMALL APPLIANCE		20	12/2
20	12/2		GENERAL WIRING	5	6	DRYER	240V	30	10/3WG
20	12/2	AFCI	B-1/BED-1 LGT.	7	8	DRYER	240V	30	10/3WG
25	10/2	240V	WATER HEATER	9	10	RANGE		40	8/3CU
25	10/2	240V	WATER HEATER	11	12	RANGE		40	8/3CU
20	12/2		GENERAL WIRING	13	14	LAUNDRY		20	12/2
20	12/2	AFCI	BEDROOM-1 LGT.	15	16	DISHWASHER		20	12/2
20	12/2		GENERAL WIRING	17	18	S.S. MICROWAVE		20	12/2
20	12/3	AFCI	SMOKE DETS.	19	20	GARB DISP		20	12/2
20	12/2		KIT. LGT.	21	22	BATH-1 RECEPS.		20	12/2
20	12/2		WHIRLPOOL	23	24	BATH-2 RECEPS.		20	12/2
				25	26				
				27	28				
				29	30				
				31	32				
				33	34				
				35	36				
				37	38				
				39	40				

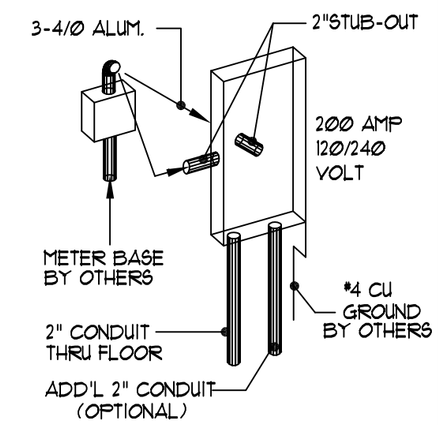

TYP. SERVICE ENTRY INSTALLATION

1) 2" RACEWAY STUBBED TO EXTERIOR FROM REAR (OR SIDE) OF ELEC. PANEL. NOTIFY NWH IF PREP FOR UNDERGROUND SERVICE IS DESIRED.

2) 1 EA. 2" CONDUIT DROPPED THRU FLOOR FOR SITE ELECTRICAL INSTALLATION BY OTHERS.

3) METER BASE BY OTHERS TO BE LOCATED WITHIN 30" OF ELEC. PANEL STUB-OUT.

4) CHECK LOCAL CODE & POWER CO. REQUIREMENTS FOR ANY ADDITIONAL SITE RELATED INSTALLATION.

©COPYRIGHT 1999 NATIONWIDE HOMES,INC.
ALL RIGHTS RESERVED

P.O. BOX 5511 MARTINSVILLE, VA. 24115
1100 RIVES ROAD, MARTINSVILLE, VA. 24115
(540) 632-7100
FAX (540) 632-1181

NATIONWIDE HOMES
Web Site : www. nationwide-homes. com

PLAN NAME: BLUE RIDGE - PLAN #2		PURCHASER:
SERIES: SILVER		JOB NO. / CONTRACT NO.:
DESIGN DATE: / DWG.BY: / CK.BY:		PROCESS DATE: / DWG. BY: / CHECK BY:
REV. DATE: / REV. BY:		ORDER REVISION DATES:
REV. DATE: / REV. BY:		PRODUCTION DATE: / DWG. BY:

PAGE NO. OF

U:\Orders\1759\dwg 1/9/2007 2:09:56 PM, Matt, PDF995