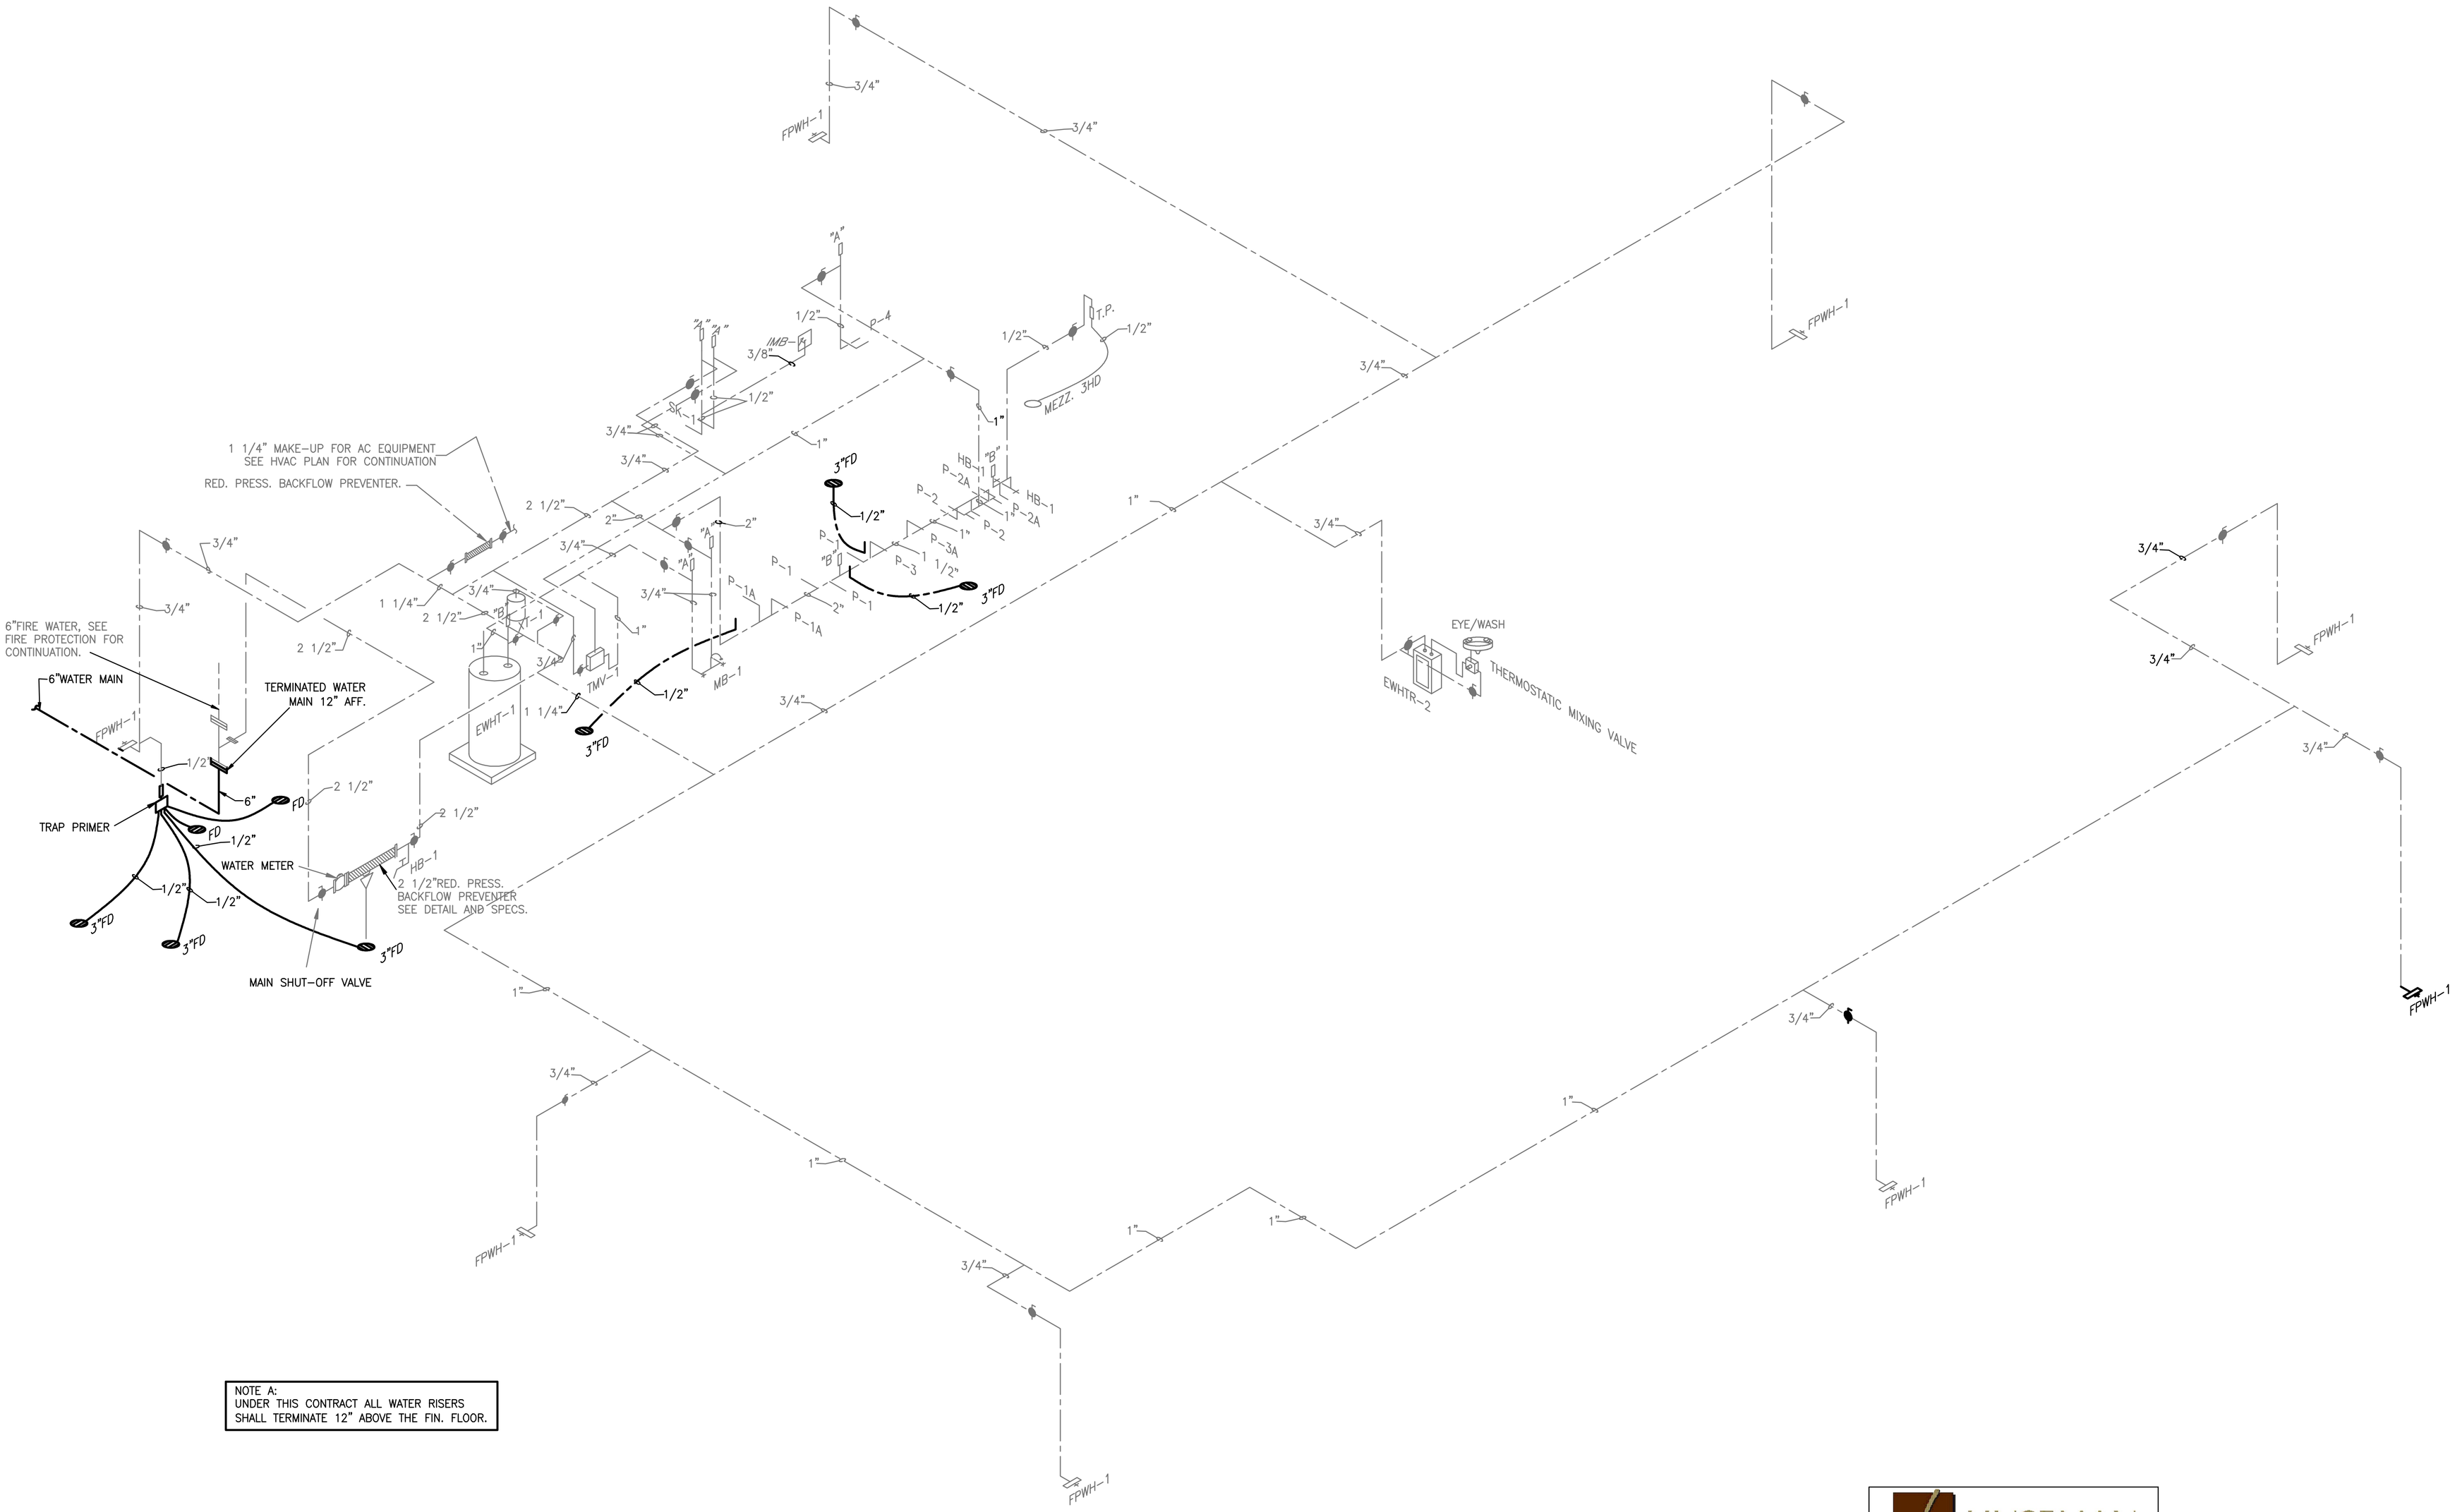

NOTE A:
UNDER THIS CONTRACT ALL WATER RISERS SHALL TERMINATE 12" ABOVE THE FIN. FLOOR.

WATER DISTRIBUTION RISER DIAGRAM

NOT TO SCALE

1
P-05

HUSEMAN & Associates
MECHANICAL ▪ ELECTRICAL ▪ PLUMBING ▪ FIRE PROTECTION
3925 N I-10 SERVICE RD (504) 456-3119
SUITE 201B, METAIRIE, LA 70002 FAX (504) 456-3122
Job No. 0900301 Designed By RM
Drawn By RM Checked By CB

Nelson WALDEMAR S. NELSON AND COMPANY INCORPORATED
ENGINEERS AND ARCHITECTS
1200 ST. CHARLES AVE NEW ORLEANS, LA.

BROADMOOR BUILDING by DESIGN
BROADMOOR, L.L.C.
2740 North Arnoult Road
Metairie, Louisiana 70002
www.broadmoorllc.com

DRAWING REVISIONS

REV.	DESCRIPTION	PREP. BY	DATE	APPROV.
0	FINAL DESIGN	RM	10/29/09	CB

Belle Chasse, Louisiana
NAS JRB New Orleans

NAVAIRSEFAC CALIBRATION BLDG.
UNDERGROUND PLUMBING RISER DIAGRAMS

APPROVED
DATE: AUGUST 22, 2008
EFD FOR COMMANDER, NAVFAC

NAVFAC
Naval Facilities Engineering Command
Southeast Division, Jacksonville, FL

STATE OF LOUISIANA
ANDREW M BOYLE, JR.
REG. NO. 16480
REGISTERED PROFESSIONAL ENGINEER IN MECHANICAL ENGINEERING

RECORD DRAWING DATE	10/29/2009
CODE I.D. NO.	–
DRAWING SIZE:	D
SPEC. NO.06–	–
CONSTRN. CONTR. NO.	–
NAVFAC DRAWING NO.	15030953
SHEET	7 OF 11

P–05