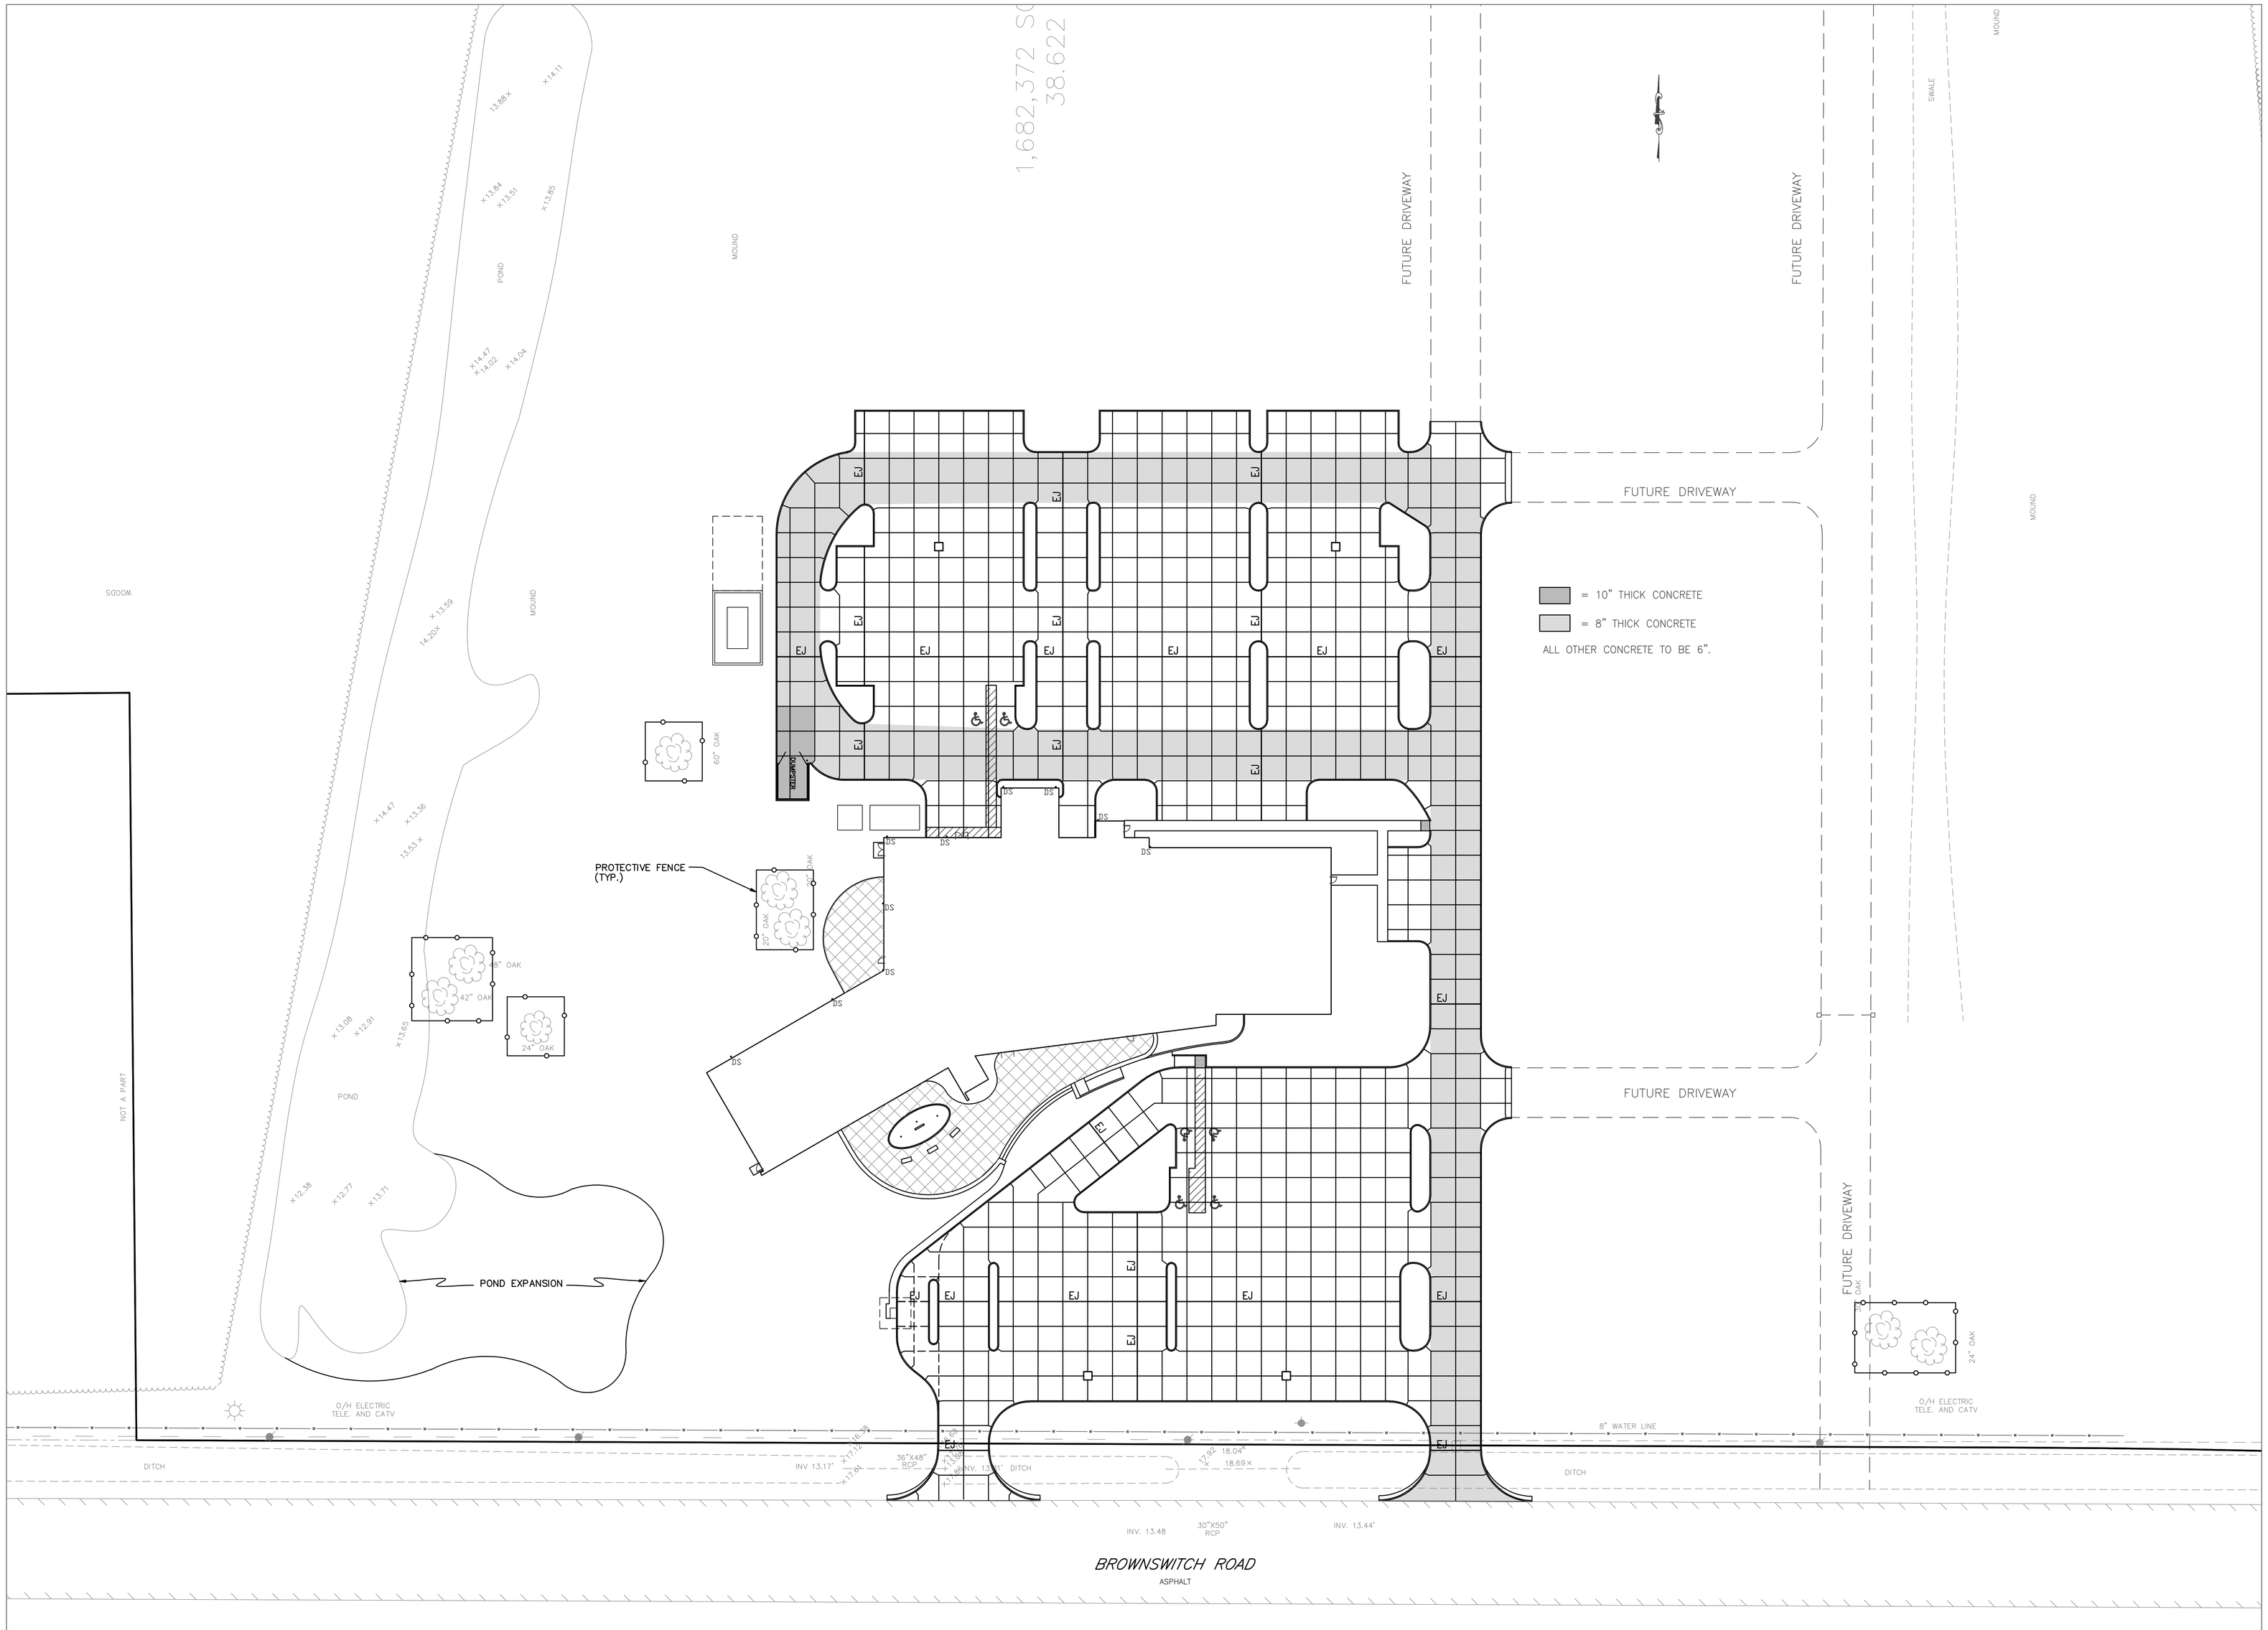

RCL CONSULTANTS, L.L.C.
Planning + Architecture + Engineering + Construction Management

RICHARD C. LAMBERT CONSULTANTS, L.L.C.
521 N. Causeway Blvd.
Mandeville, LA 70448
985-727-4449
Fax: 985-727-4467
61 Poydras St., Ste. 1402-910
New Orleans, LA 70130
504-837-7546

This drawing and design is the exclusive property of Richard C. Lambert Consultants, LLC and may not be reproduced or used without authorization and written permission. © 2007

RCLC Project Number: 0699
Date Issued: 02/06/07
Drawn By: BAF
Checked By: VE
Revisions:

ST. TAMMANY PARISH SHERIFF'S OFFICE

BROWNSWITCH ROAD
SLIDELL, LOUISIANA

CONSTRUCTION DOCUMENTS

JOINT LAYOUT PLAN

Sheet Number:
C4

Copyright 2007